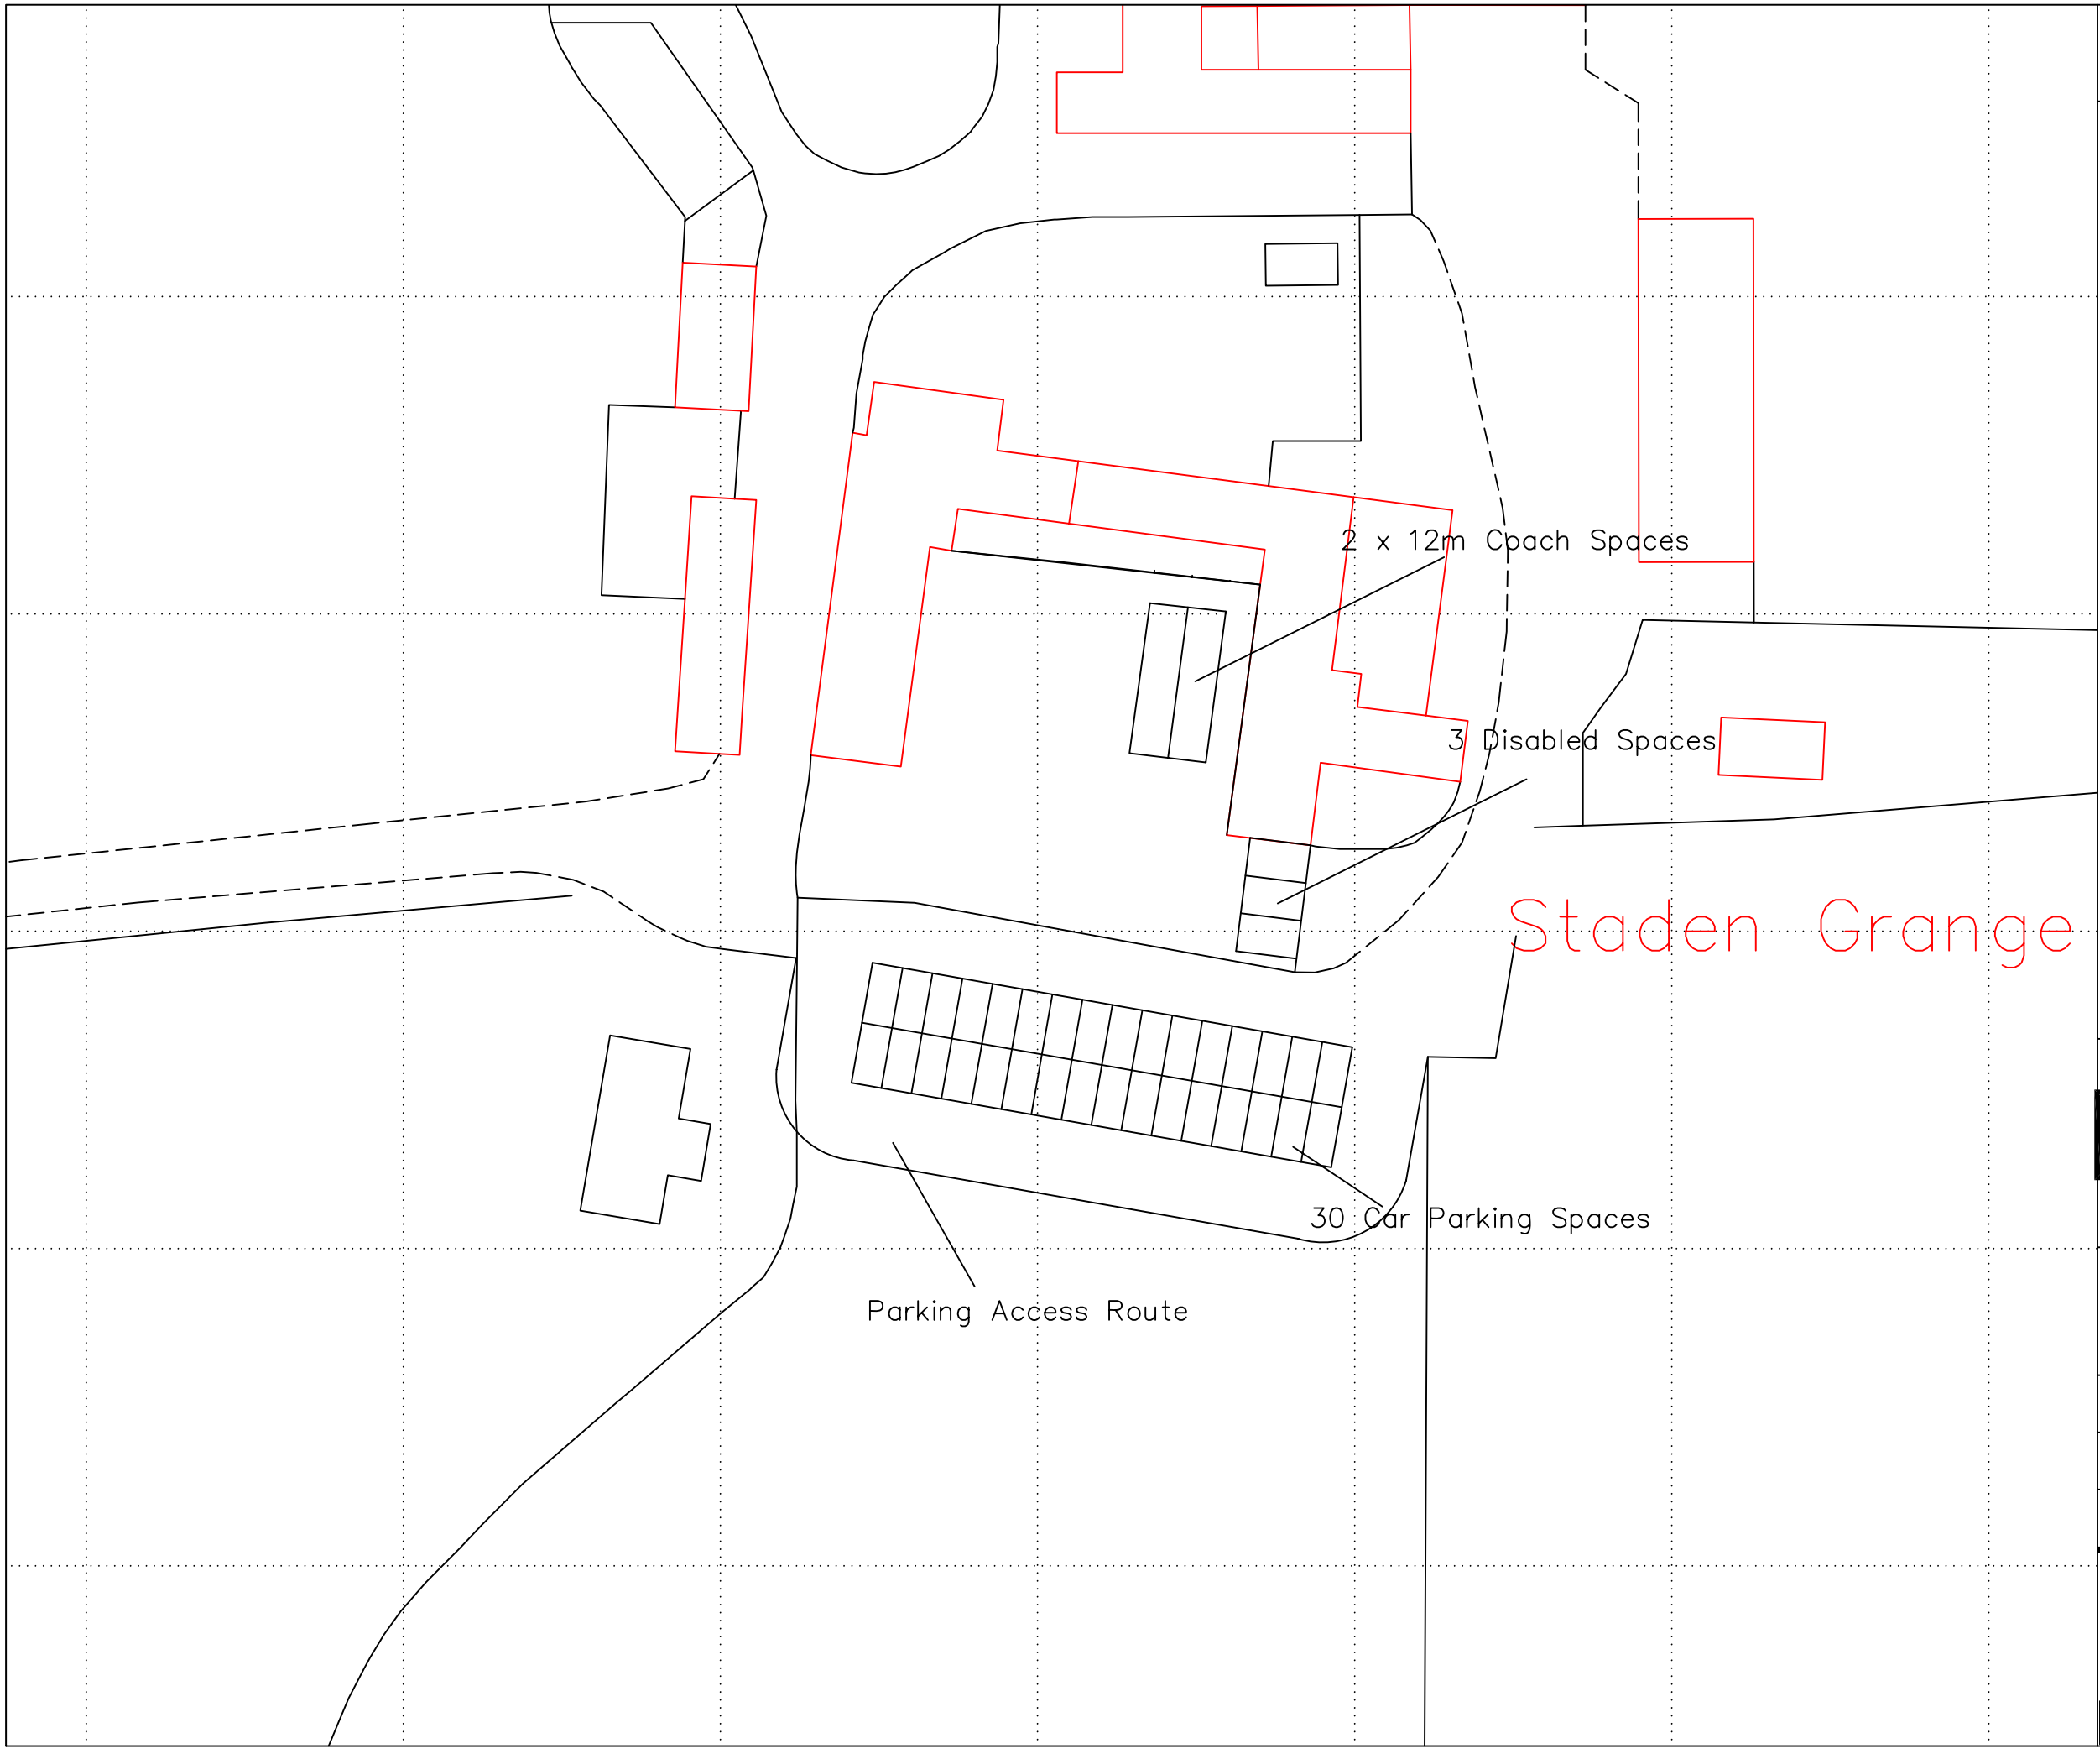

THIS DRAWING MAY BE USED ONLY FOR THE PURPOSE INTENDED AND ONLY WRITTEN DIMENSIONS SHALL BE USED

NOTES

Revision Details	By / Check	Date	Suffix

Drawing Number
SK21235–03

Staden Grange

Drawing Title
Proposed Car Parking Layout

Scale at A3
1:250

Drawn	Approved
KAT	MAK
Check	**Date**
KAT	21/01/13

SK Transport Planning Ltd
Albion Wharf, 19 Albion Street
Manchester M1 5LN
Telephone (0161) 234 6509
Fax (0161) 236 7959

SK TRANSPORT PLANNING
TRAFFIC TRANSPORT HIGHWAYS

Plot Date :Friday, March 15, 2013 1:20:19 PM
AutoCAD File Name :P:\2012 PROJECT FOLDERS\SK21235\Technical\Reports\Staden Final Report\SK21235–01.dwg