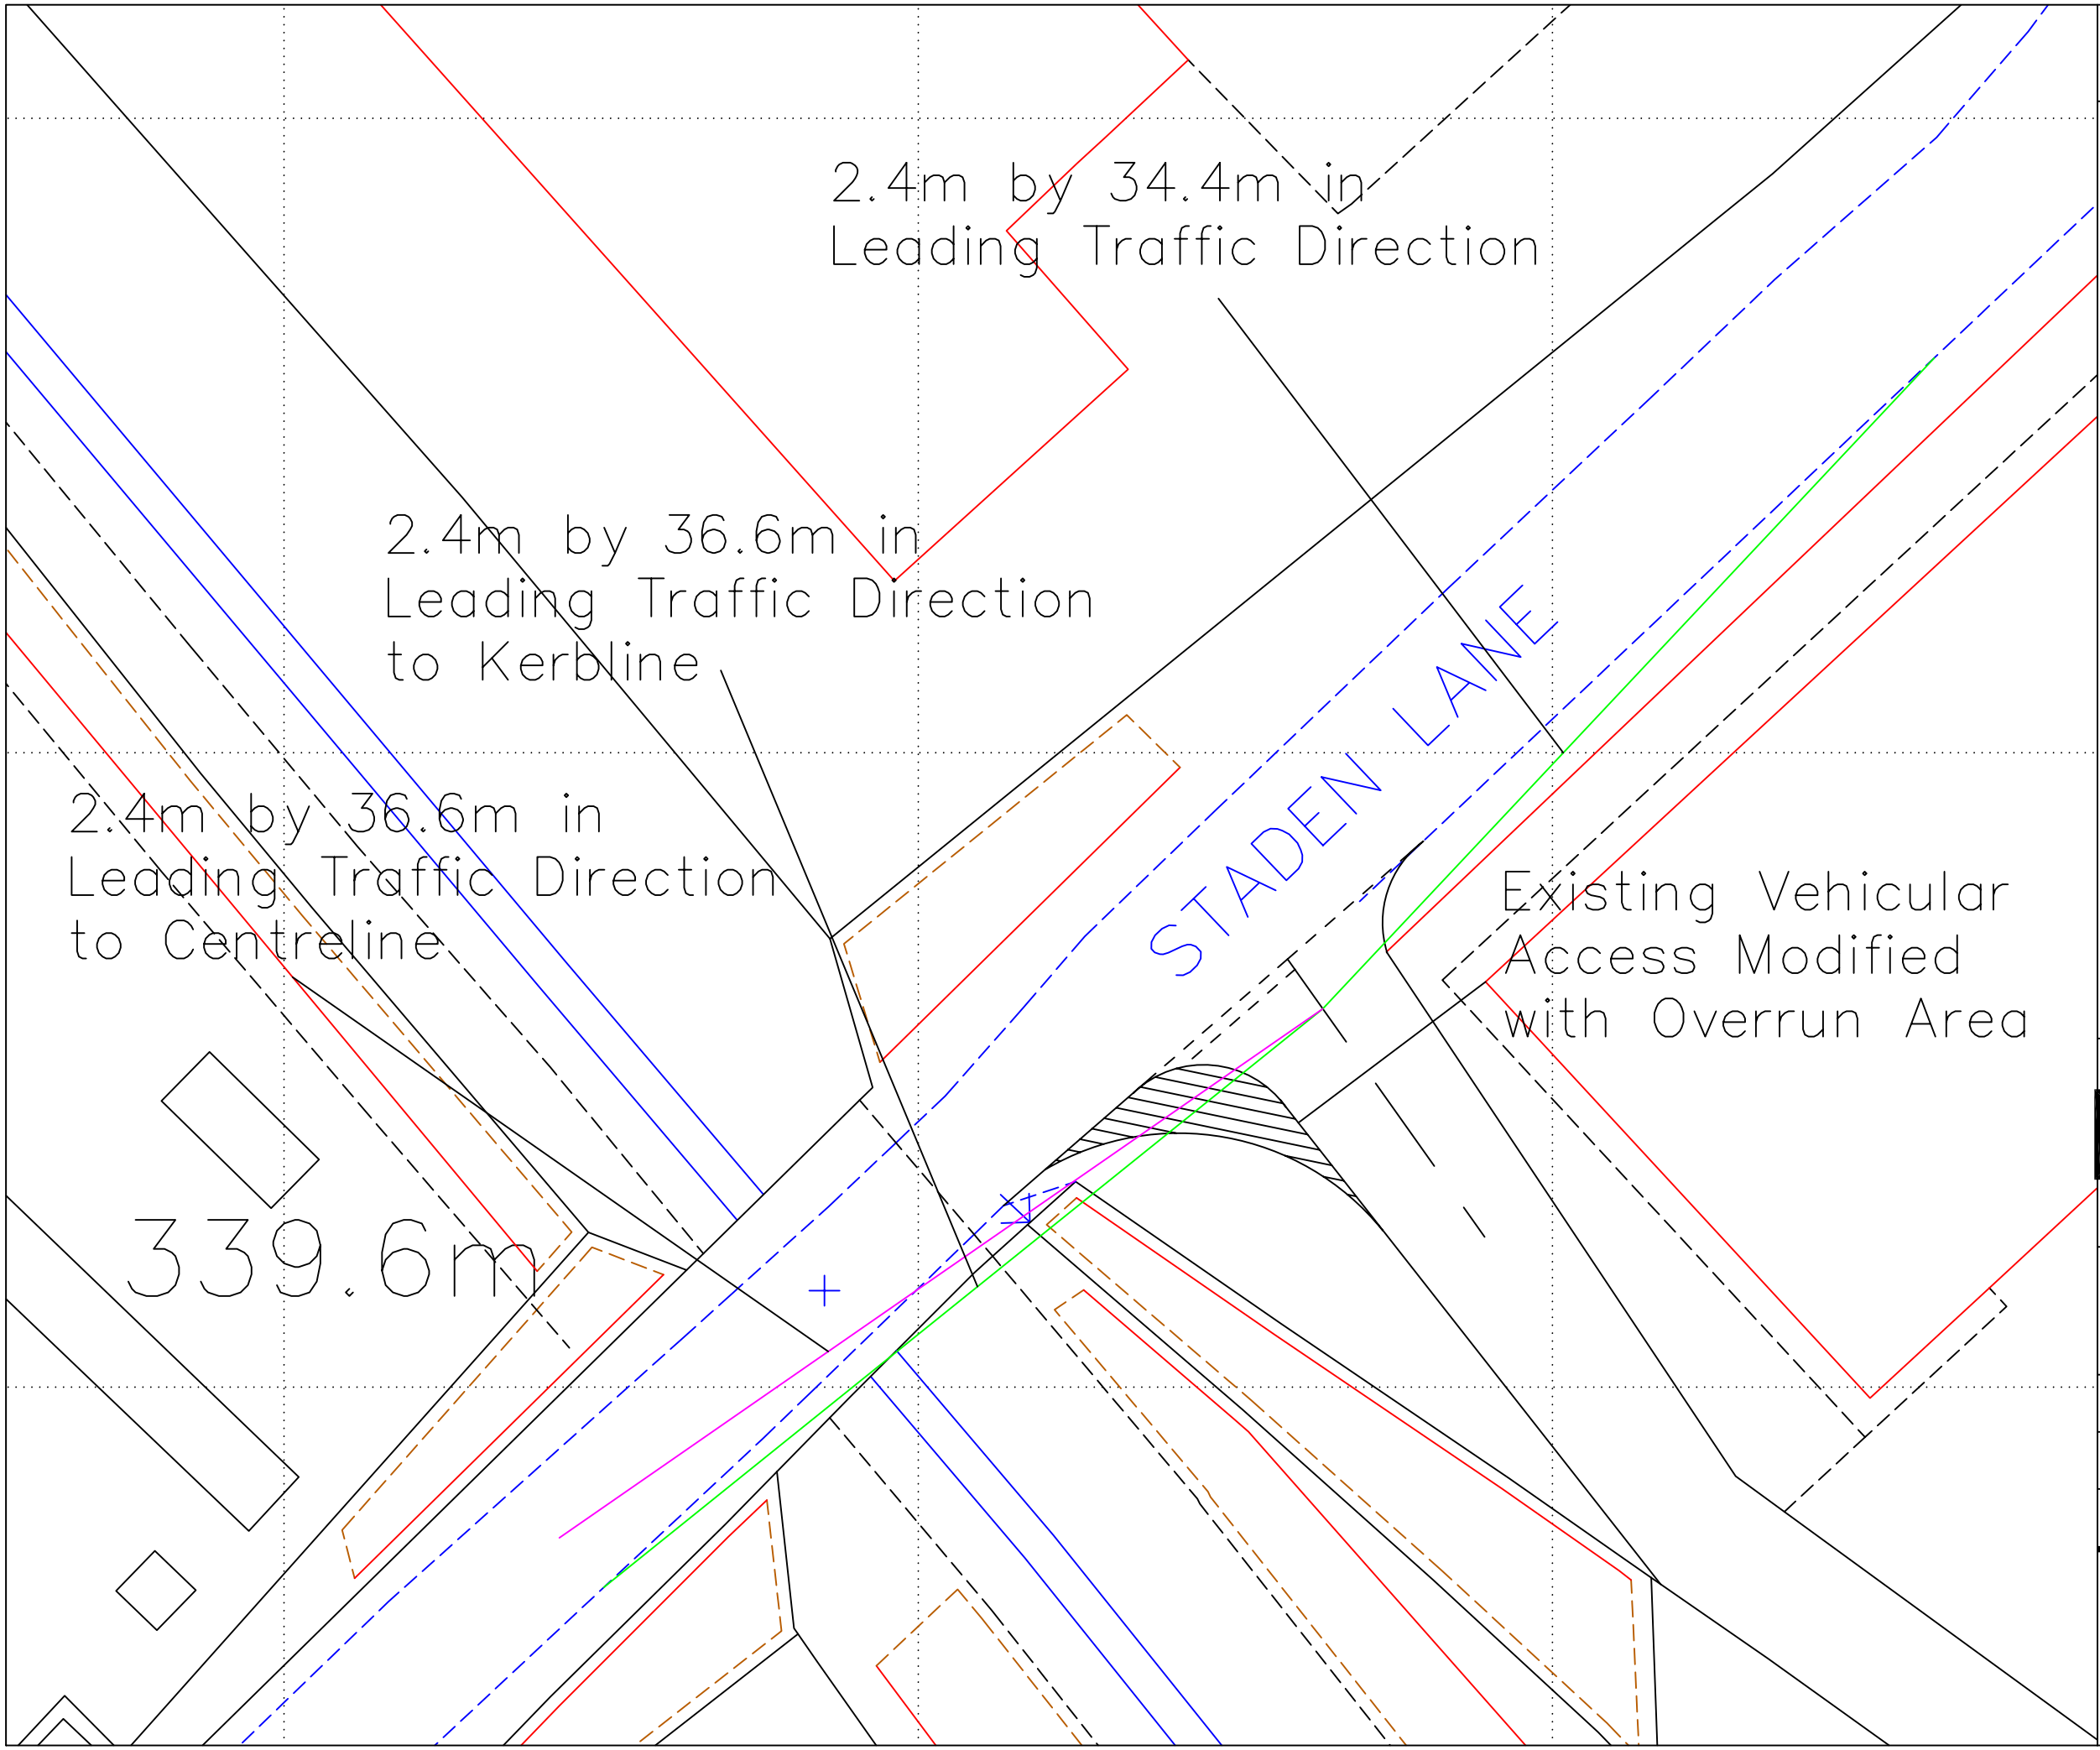

THIS DRAWING MAY BE USED ONLY FOR THE PURPOSE INTENDED AND ONLY WRITTEN DIMENSIONS SHALL BE USED

NOTES

Revision Details	By / Check	Date	Suffix

Drawing Number
SK21235-01

Staden Grange

Drawing Title
Proposed Improvements
At Junction with Staden Lane

Scale at A3
1:250

Drawn	Approved
KAT	MAK
Check	Date
KAT	21/01/13

SK Transport Planning Ltd
Albion Wharf, 19 Albion Street
Manchester M1 5LN
Telephone (0161) 234 6509
Fax (0161) 236 7959

SK TRANSPORT PLANNING
TRAFFIC TRANSPORT HIGHWAYS

Plot Date :22 January 2013 22:18:31
AutoCAD File Name :Z:\Dropbox\Staden\SK21235-01.dwg