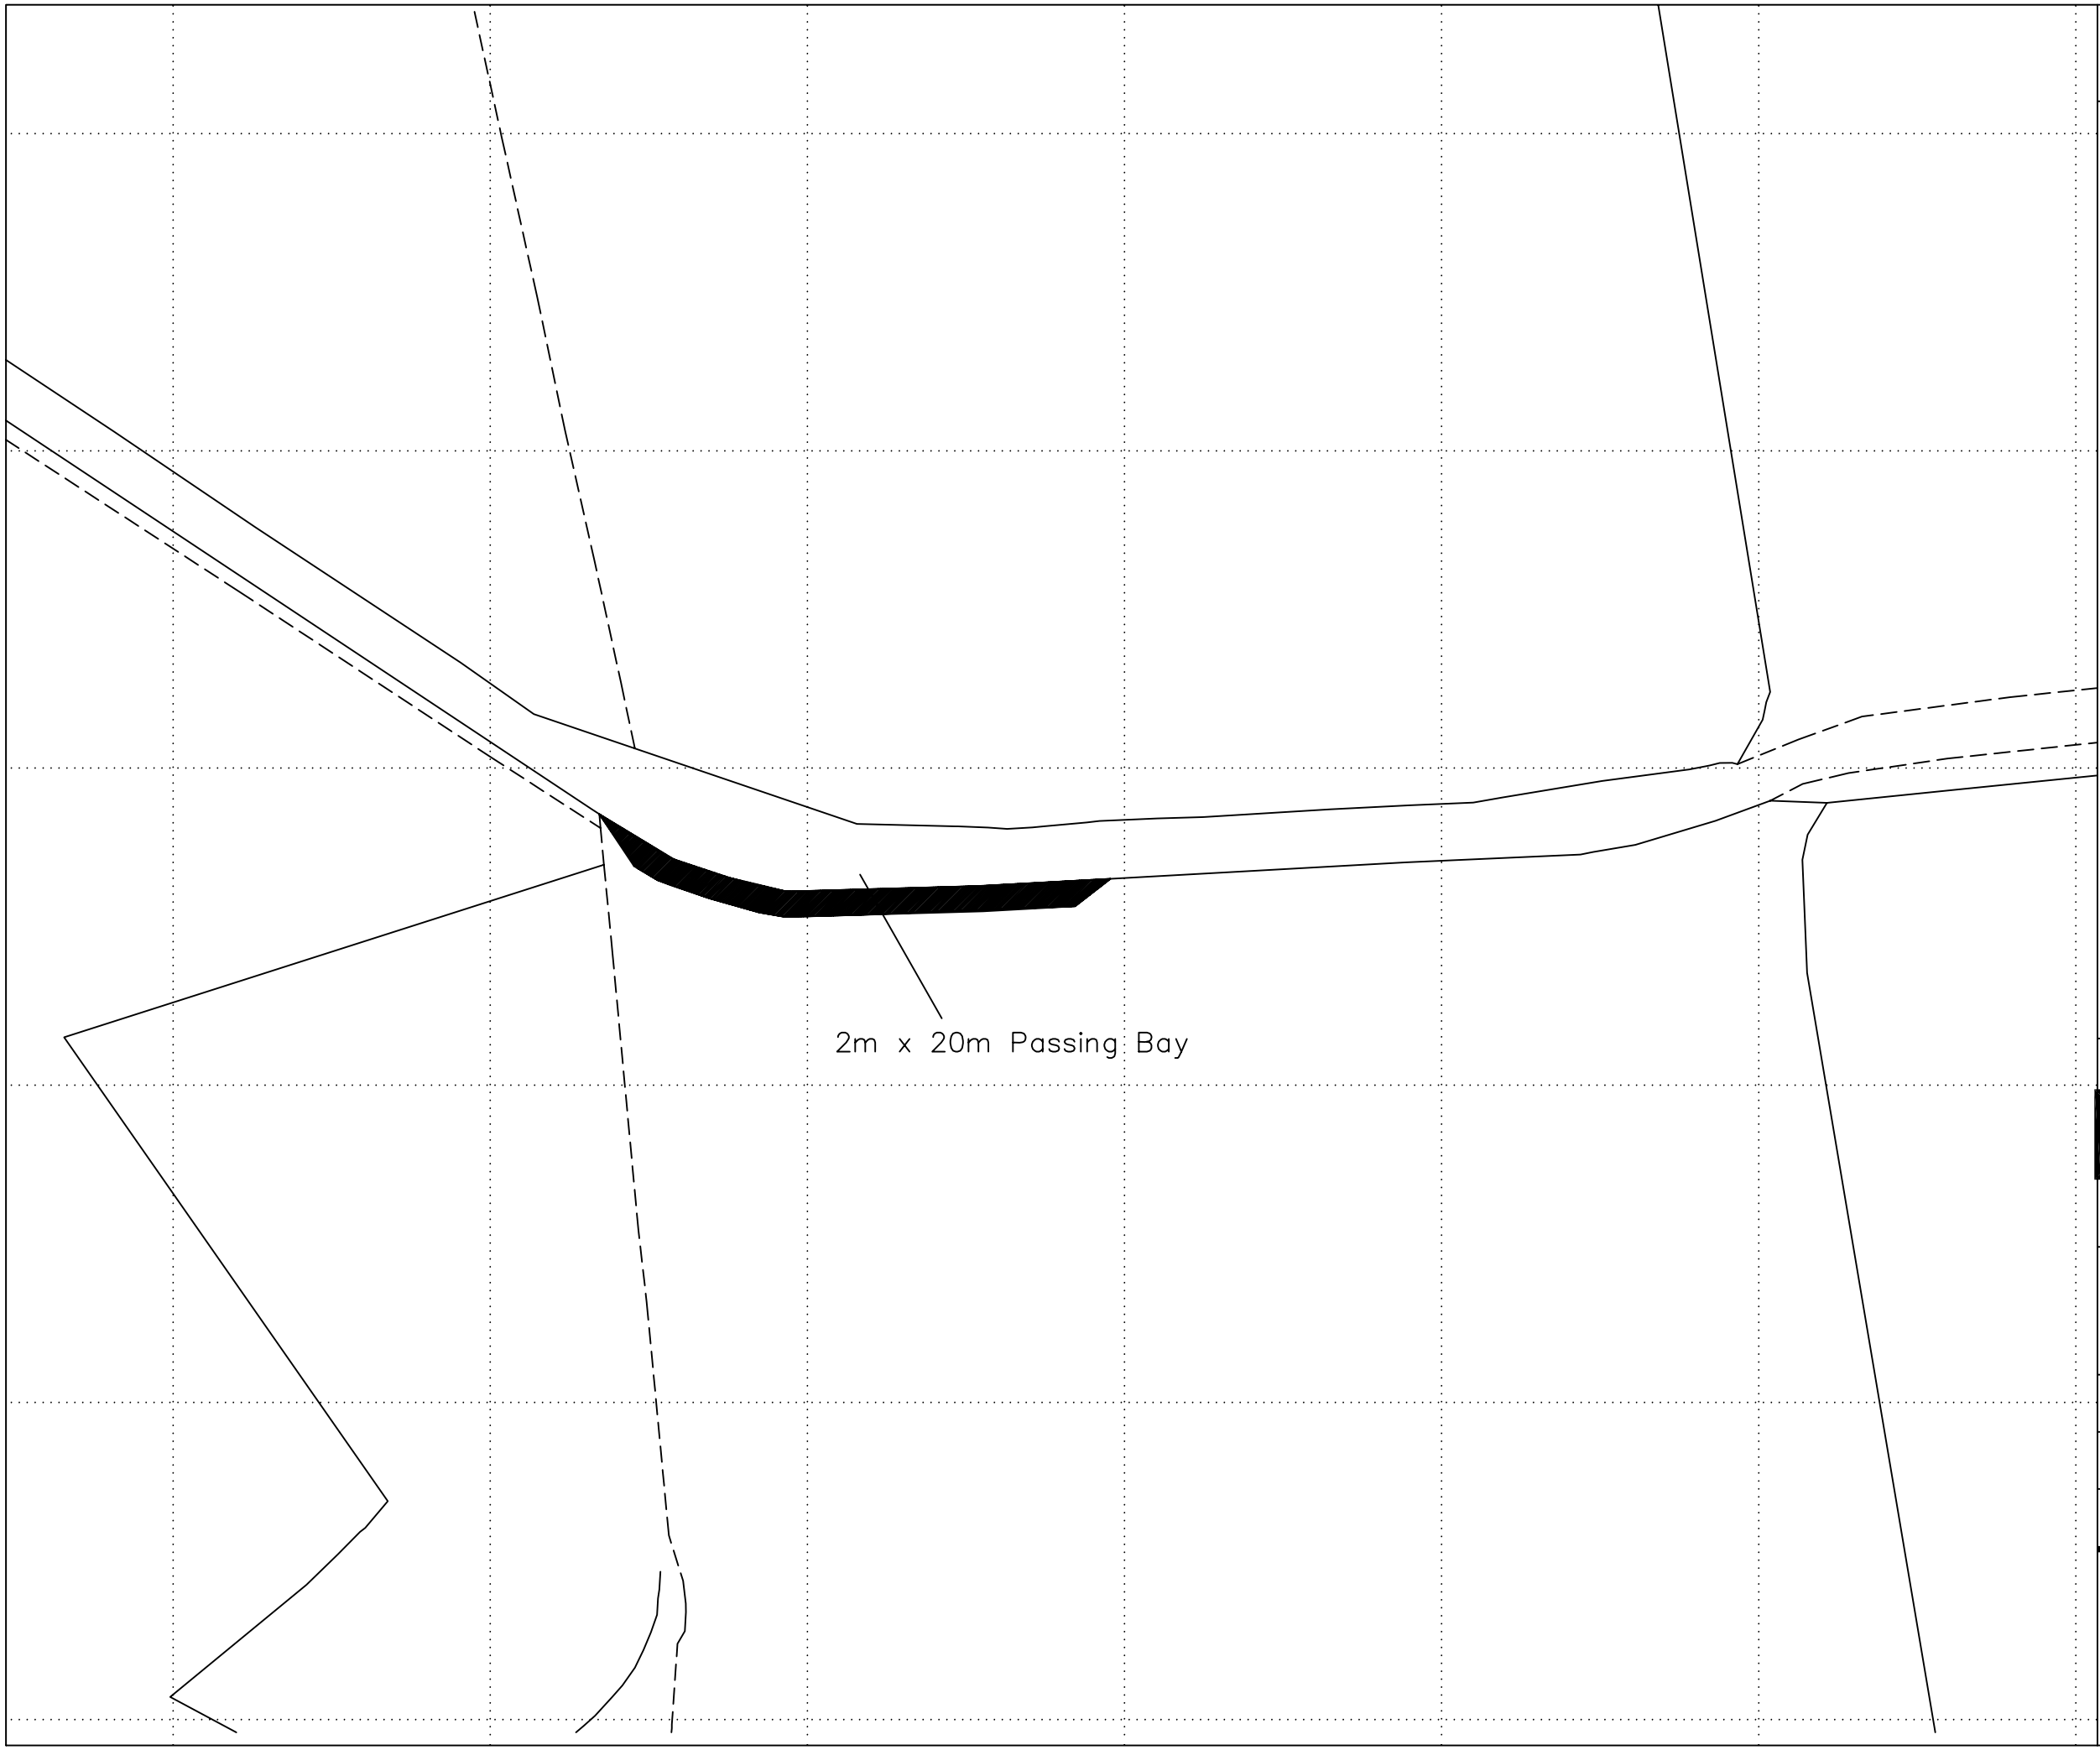

THIS DRAWING MAY BE USED ONLY FOR THE PURPOSE INTENDED AND ONLY WRITTEN DIMENSIONS SHALL BE USED

NOTES

Revision Details	By / Check	Date	Suffix

Drawing Number

SK21235-02

Staden Grange

Drawing Title

Proposed Passing Bay On Internal Access Road

Scale at A3

1:500

Drawn	Approved
KAT	MAK
Check	**Date**
KAT	21/01/13

SK Transport Planning Ltd
Albion Wharf, 19 Albion Street
Manchester M1 5LN
Telephone (0161) 234 6509
Fax (0161) 236 7959

SK TRANSPORT PLANNING
TRAFFIC TRANSPORT HIGHWAYS

Plot Date :29 January 2013 22:21:30
AutoCAD File Name :Z:\Dropbox\Staden\SK21235-01.dwg