drg no 13 · 2 / 1

John F. Lomas. M.R.I.C.S., M.B.Eng
Rothbury
Chapel Road
Hayfield
High Peak SK22 2JF
Tel. 01663 745186

proposed rear

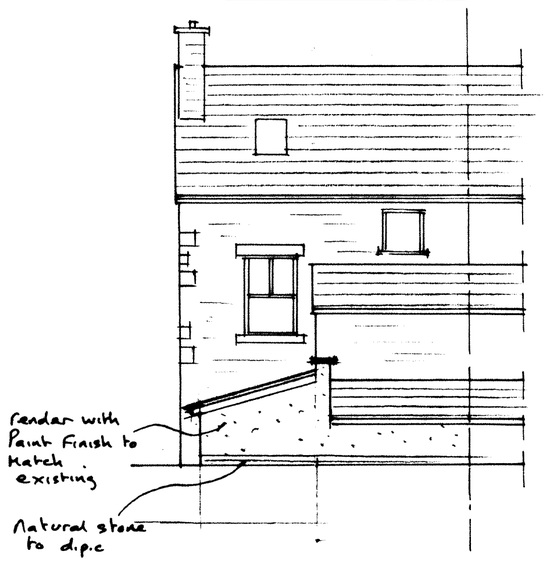

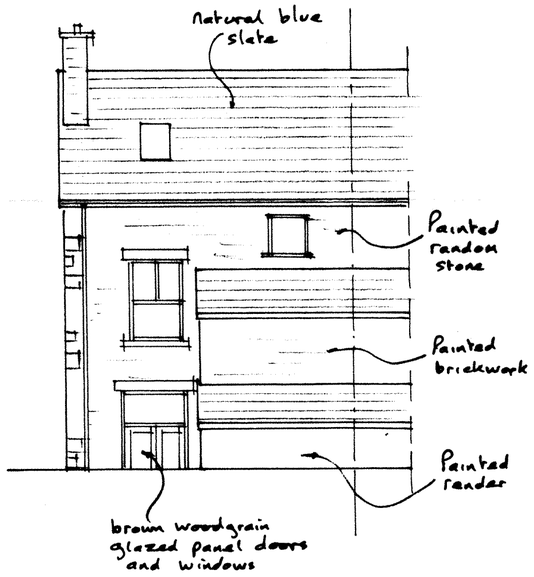

existing rear

elevations

1:100

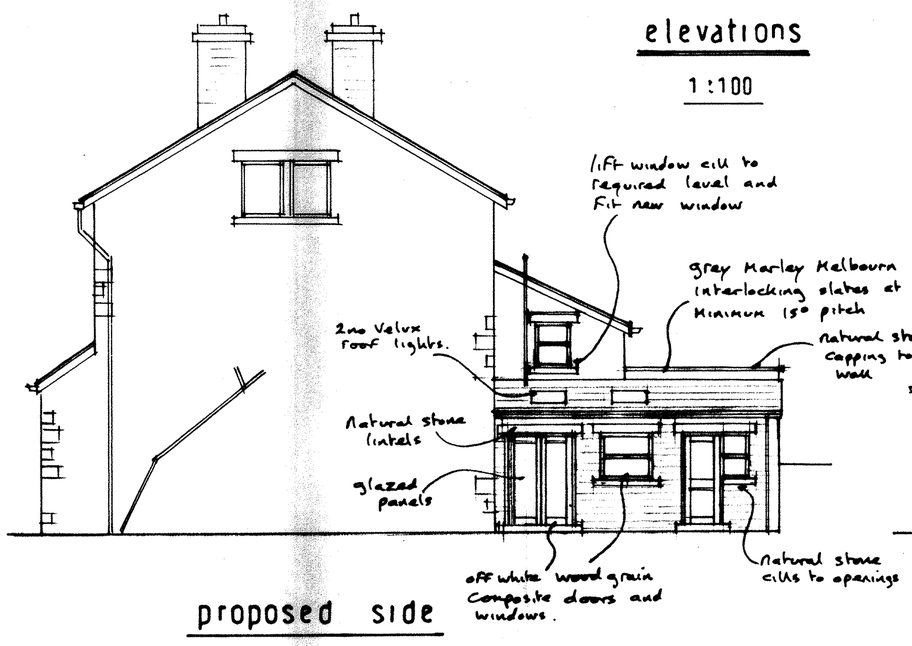

proposed side

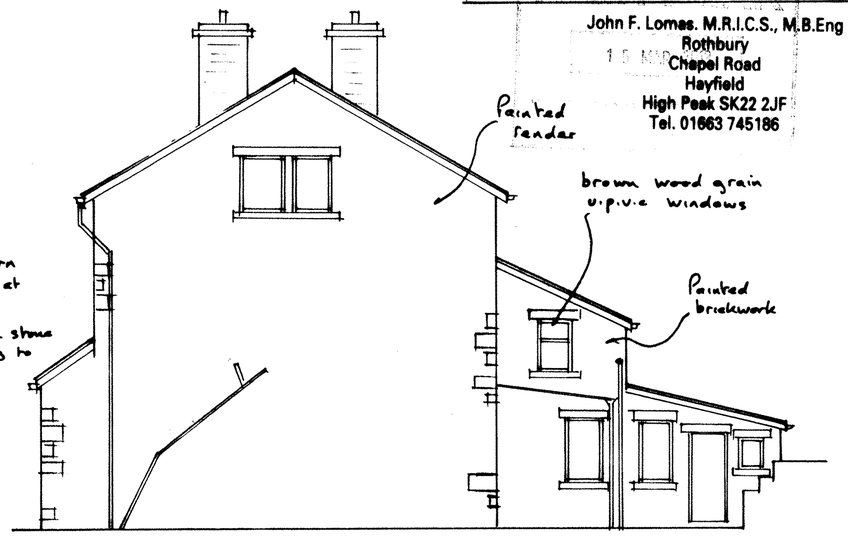

existing side

proposed ground floor

1 : 50

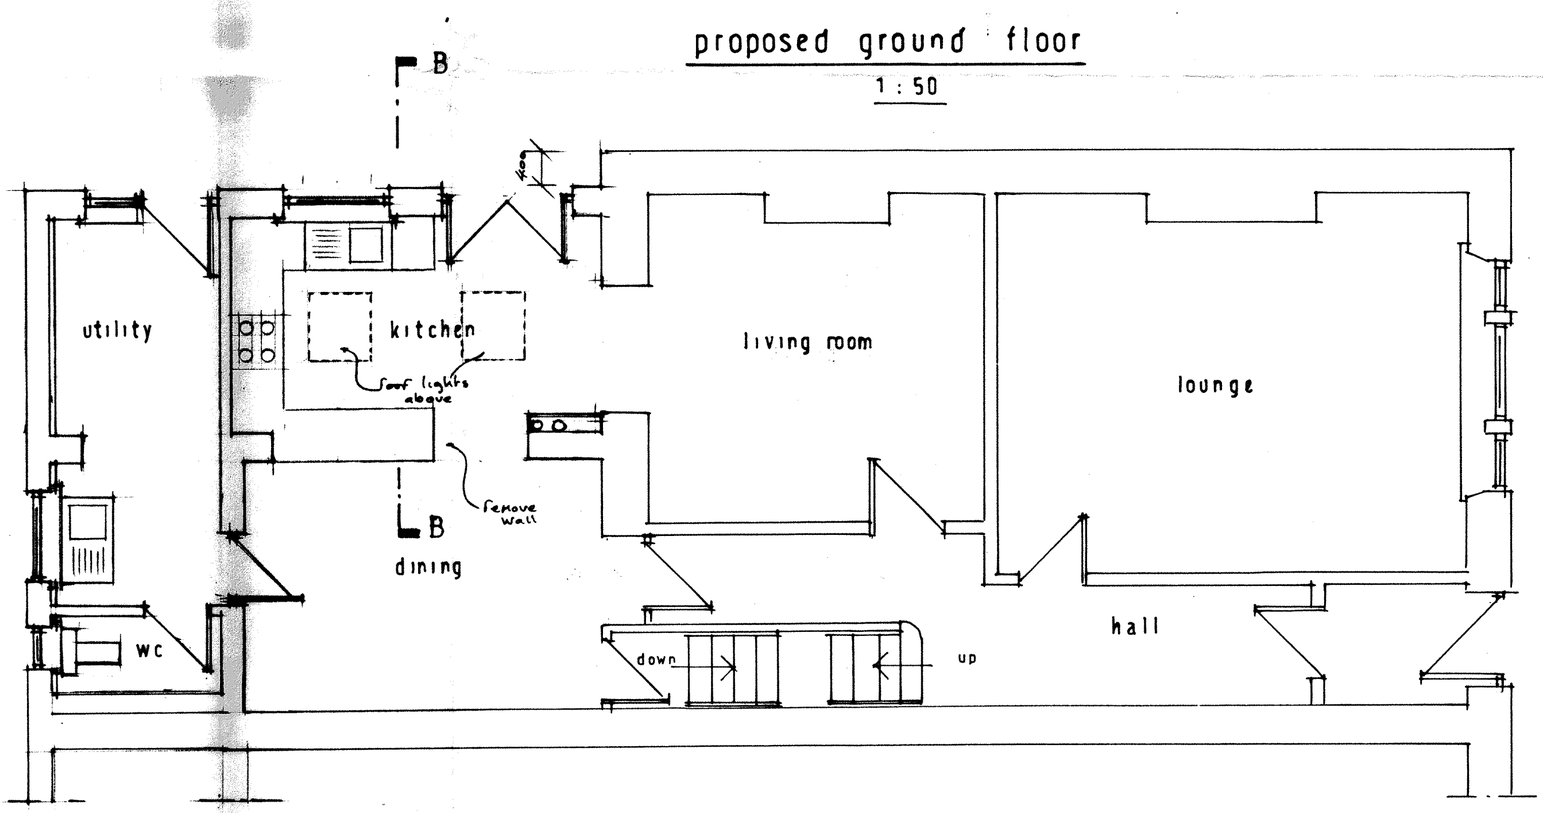

PROPOSED SINGLE STOREY EXTENSION, REPLACEMENT DETACHED GARAGE AND ALTERATIONS TO DRIVEWAY AT 54 BROWN EDGE ROAD, BUXTON.