DO NOT SCALE | IF IN DOUBT ASK | THIRD ANGLE PROJECTION

GENERAL NOTES

All external walls to be of cavity construction with minimum 50mm cavity. External leaf of brickwork to match existing.
Cavitys to be maintained.
Cavitys to have insulation to LA minimum requirements.
New walls to be brick bonded to existing walls at all junctions.

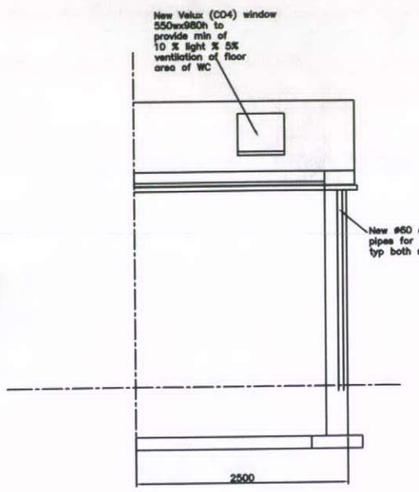

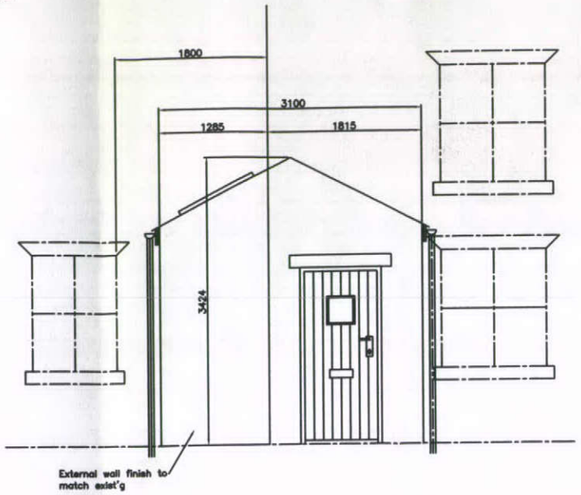

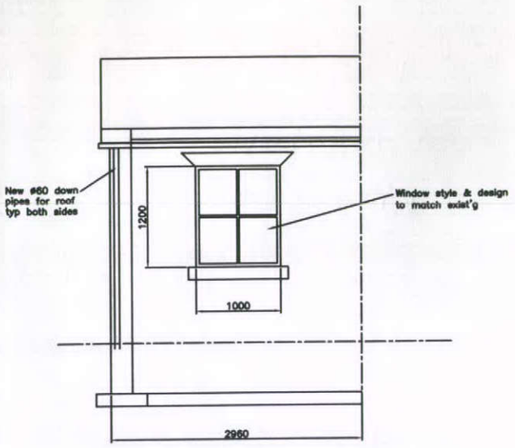

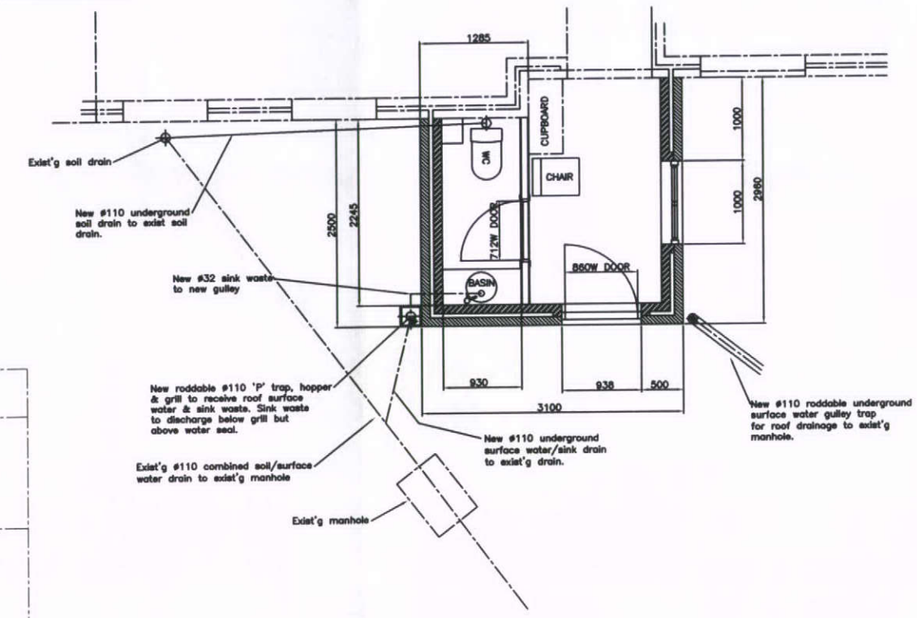

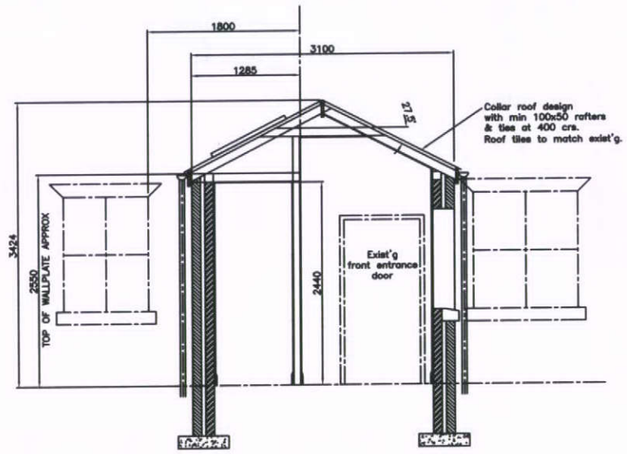

SECTION THRO'



FRONT ELEVATION

ISSUE	DATE	REVISION	SIGN
A	12/03/13	FOOTPRINT REDUCED, TOILET WINDOW NOW VELUX TYPE	GW

CHECKED | MATERIAL
TRACED | FINISH
DRAWN GW 28.11.12 | SCALE 1:25

TOLERANCES

IMP.	UP TO	+	−
	ABOVE	+	−
METRIC	UP TO	+	−
	ABOVE	+	−

UNLESS OTHERWISE STATED
DIMENSIONS IN: MILLIMETRES

Mr.K. LOCKE
Chapel Rd.,Whaley Bridge, High Peak, Derbyshire, SK3 [redacted]
TEL:-01663 733758
MOB:-07538501627

TITLE
PROPOSED PORCH TO FRONT OF EXISTING PROPERTY

Drg No 2012-11-A