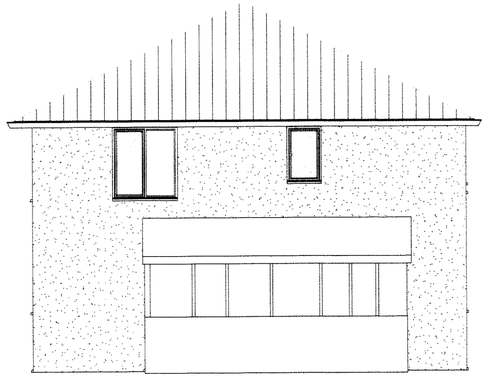

1 **Side Elevation**
1 : 50



2 **Rear Elevation**
1 : 50

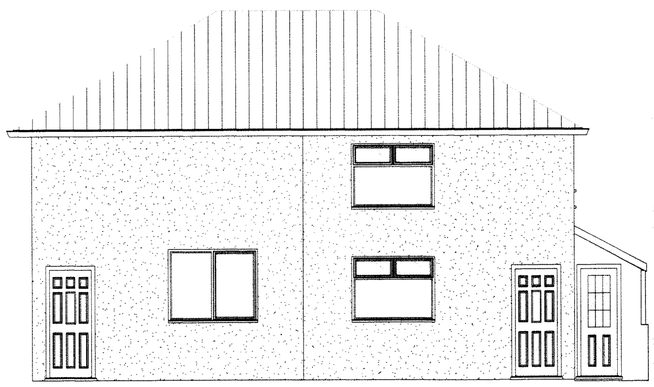

3 **Front Elevation**
1 : 50

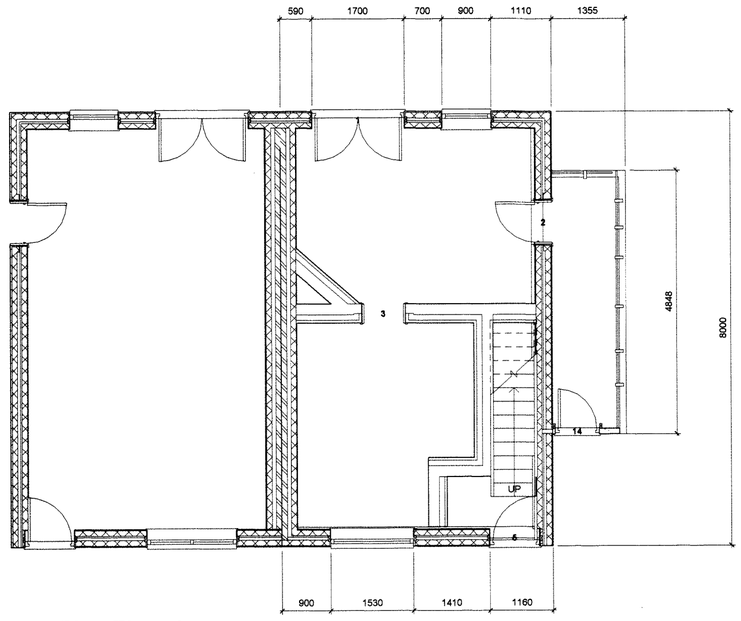

4 **Plan Elevation**
1 : 50

No.	Description	Date
1	Revision 1	21.11.2012

Jamie Wooley

Existing Structure

Project number	Project Number
Date	21/11/2012
Drawn by	S J Everett
Checked by	NA

A2-01

Scale 1 : 50

21/03/2013 08:26:35