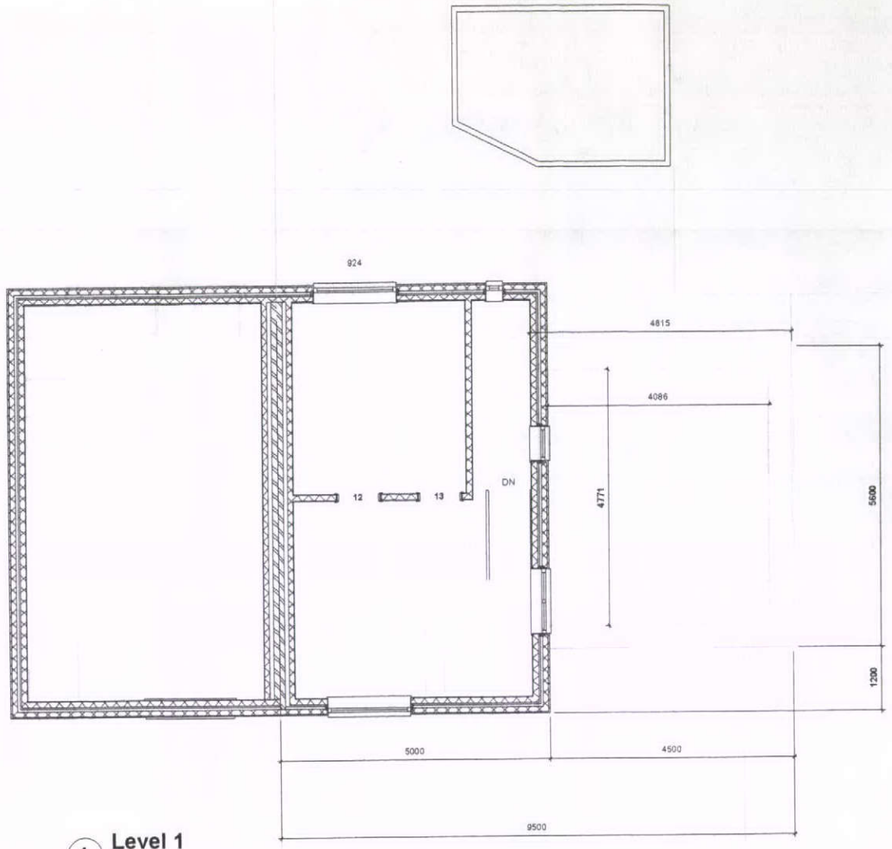

1 **Level 1**
1 : 50



2 **A2 Front Elevation**
1 : 50



3 **A2 Rear Elevation**
1 : 50

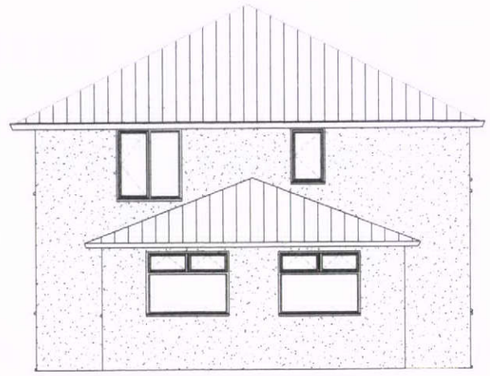

4 **A2 Side Elevation**
1 : 50

Health & Safety Services(SJEverett)
Sketch plans and 3D modeling for projects, single or multiple components, structures, machines and inventions

Info@hsssafety.org.uk

No.	Description	Date

Jamie Wooley

A3 Plans

Project number	Project Number
Date	Issue Date
Drawn by	SJE
Checked by	Checker

31 kirkstone road

Scale 1 : 50

21/03/2013 10:50:26

A2 - 4