1.Stone wall
2. Existing block built garage
3. Existing Timber summerhouse

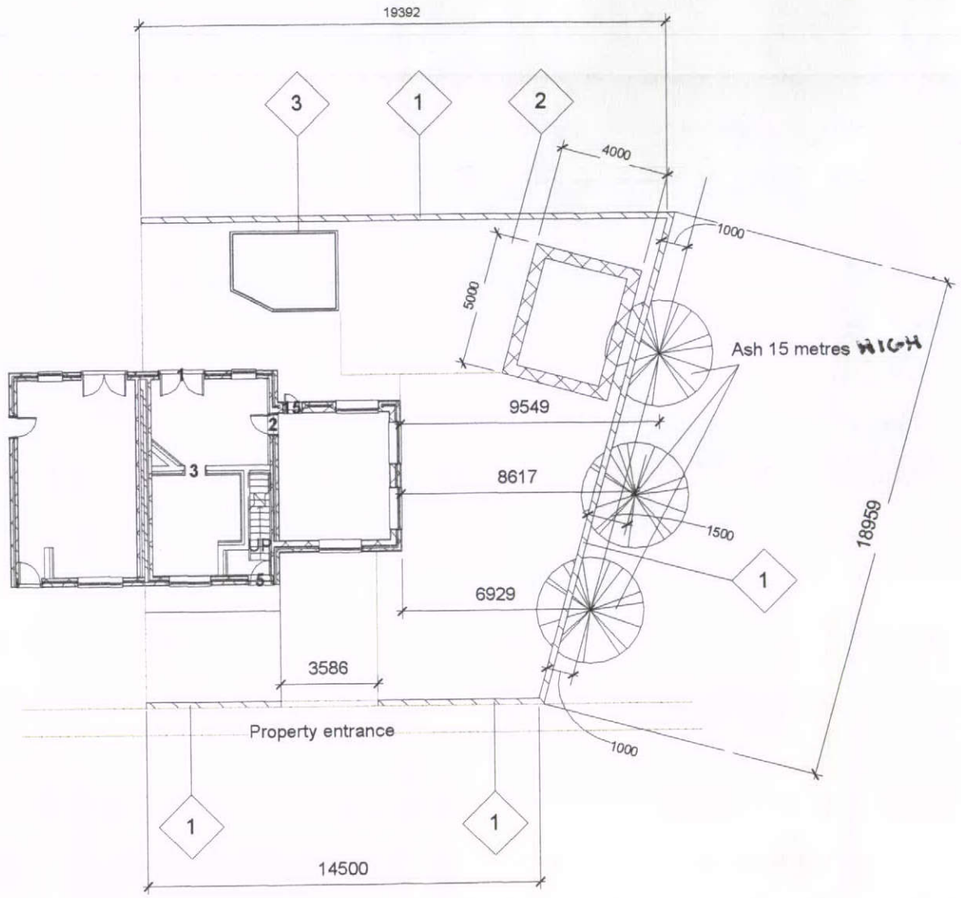

4.Tarmac
5.Grass
6.Crazy paving
7.Concrete

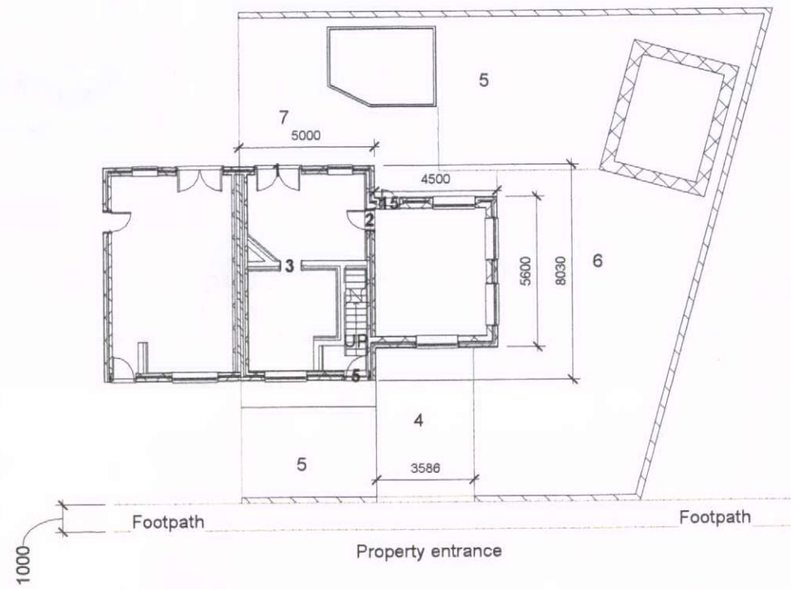

1 site plan
1 : 200

2 Surfaces
1 : 200

North

No.	Description	Date

Jamie Wooley

31 Kirkstone road Harpur hill Buxton Derbyshire

Site plan& Planting

Project number	Project Number	A2-3
Date	Issue Date	
Drawn by	SJE	
Checked by	Checker	Scale 1 : 200

21/03/2013 10:27:22