
HPK/2013/0023
HIGH PEAK
21 MAR 2013
COUNCIL

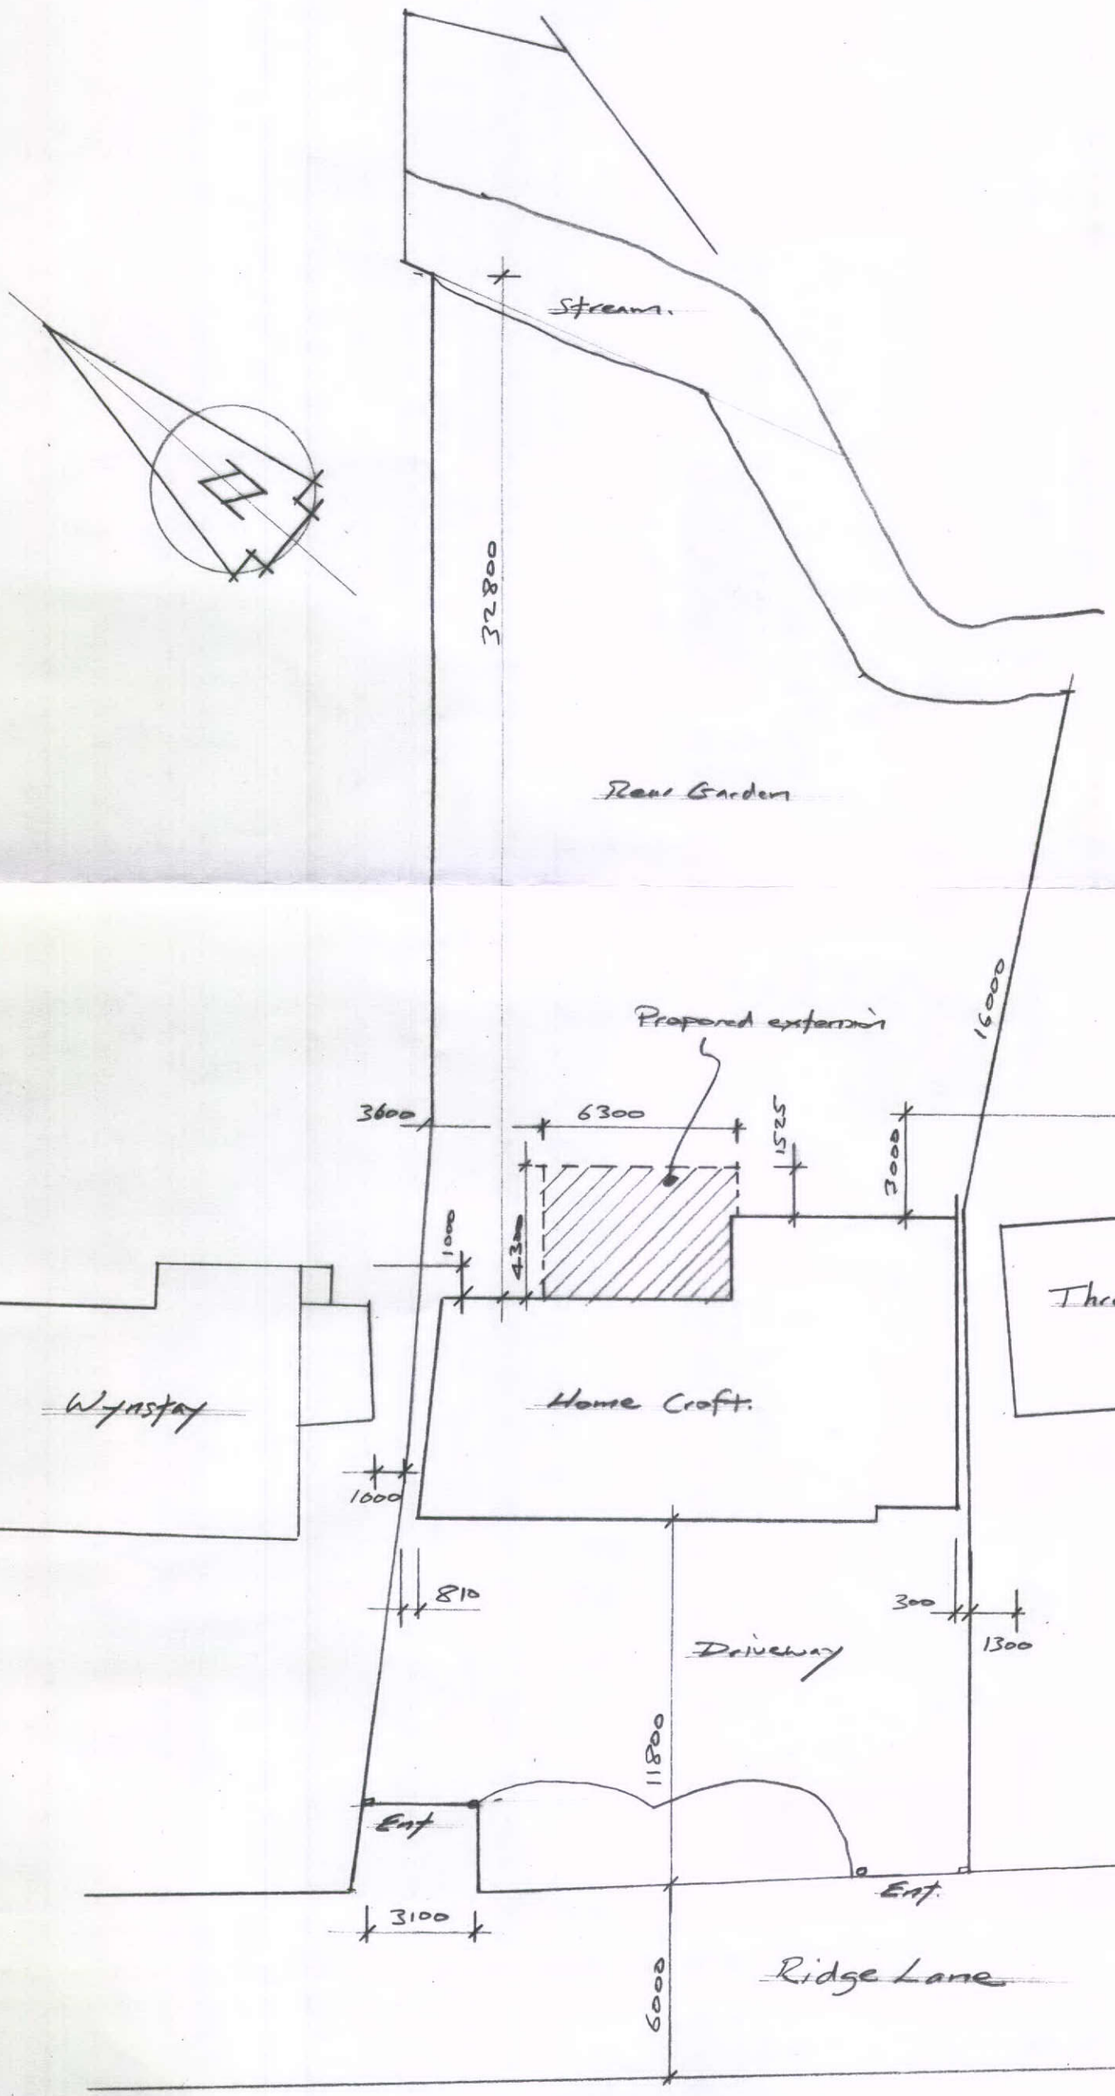

Single Storey Rear Extension at Home Croft, Cowlow

1/200 Site Plan