HPK/2013/0101
HIGH PEAK
18 MAR 2013
BOROUGH COUNCIL

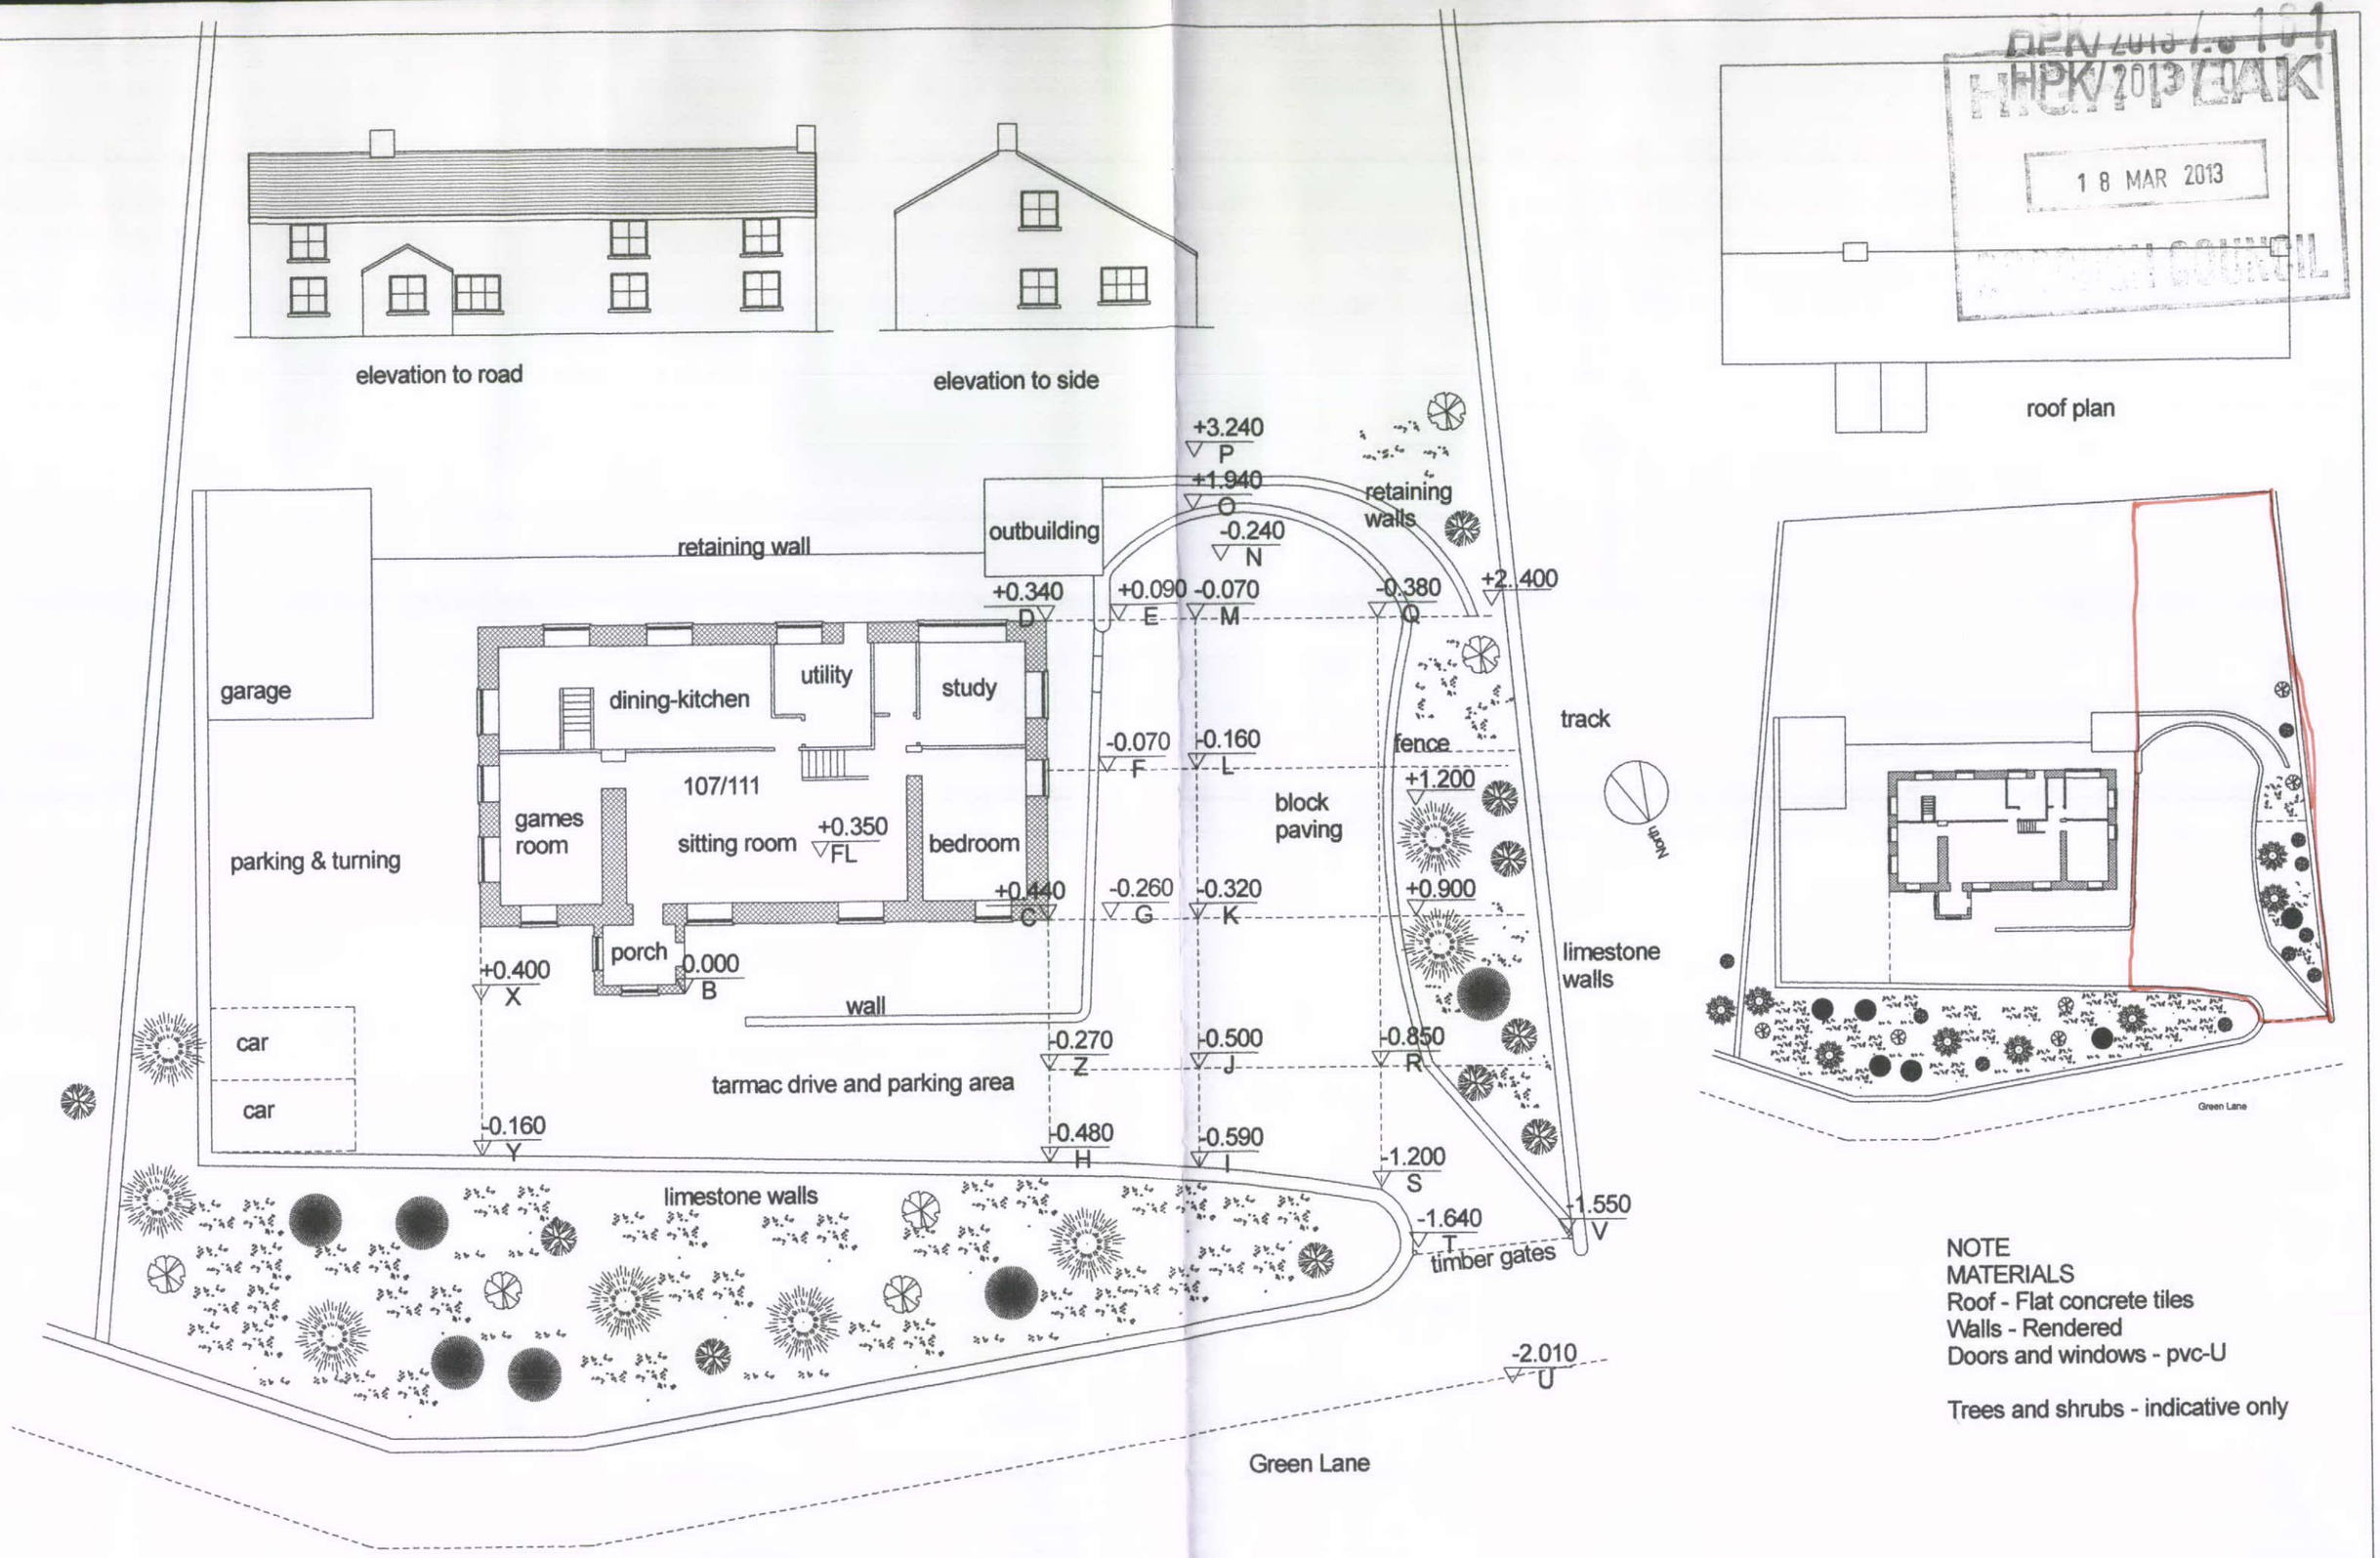

NOTE
MATERIALS
Roof - Flat concrete tiles
Walls - Rendered
Doors and windows - pvc-U

Trees and shrubs - indicative only

Rev	Details	Date
A	Completed for planning	6.3.13

PROPOSED HOUSE ADJACENT TO
107/111 GREEN LANE, BUXTON,
FOR MR P MARTIN,
SURVEY DETAILS.

Trevor Gilman Design
1A, Cranford, 22, St Johns Road, Buxton,
Derbyshire SK17 6XQ
07773 381824 gilmantrevor@gmail.com

Scale 1/200, 1/500

20.2.13

Drg No MARTIN 001

Rev A