HPK/2013/0181
PEAK DISTRICT
18 MAR 2013
PARISH COUNCIL



elevation to road

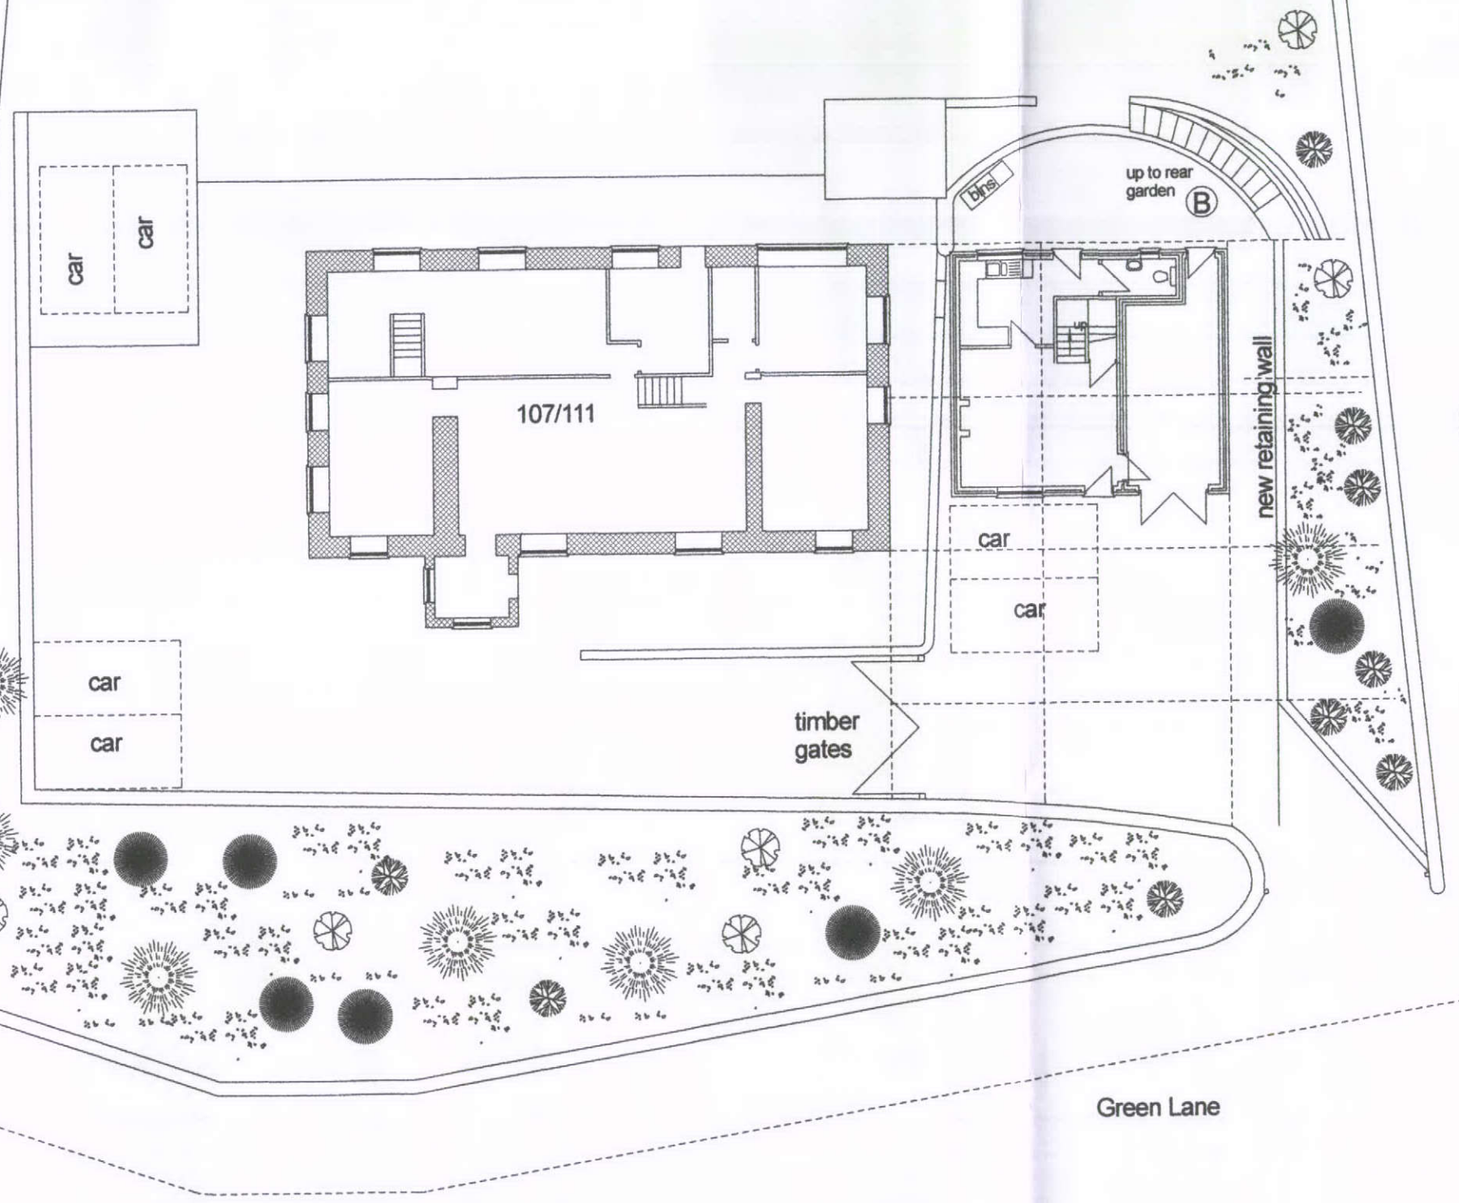

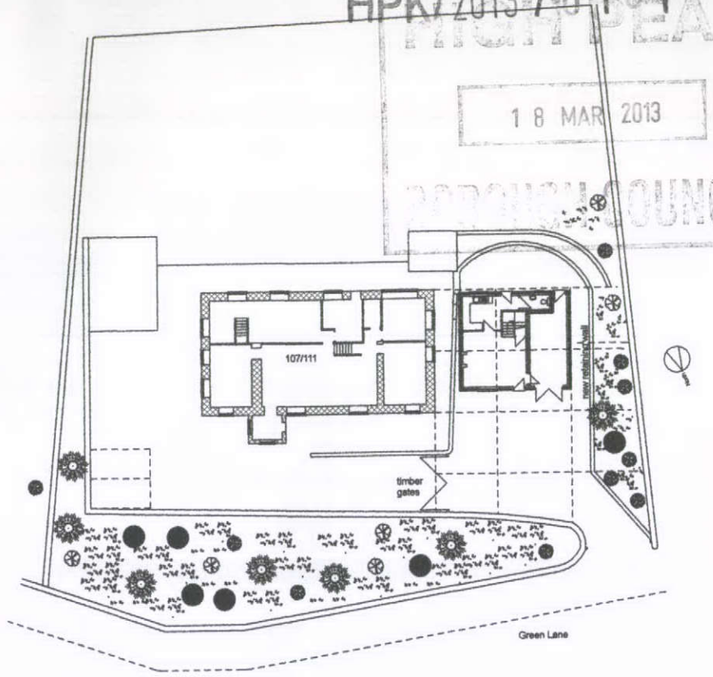

NOTE
MATERIALS - as existing
Roof - Flat concrete tiles
Walls - Rendered
Doors and windows - pvc-U

Rev	Details	Date
B	Steps to rear garden	18.3.13
A	Completed for planning	7.3.13

PROPOSED HOUSE ADJACENT TO 107/111 GREEN LANE, BUXTON, FOR MR P MARTIN, SURVEY DETAILS.

Trevor Gilman Design
1A, Cranford, 22, St Johns Road, Buxton, Derbyshire SK17 6XQ
07773 381824 gilmantrevor@gmail.com

Scale 1/200, 1/500 | 20.2.13

Drg No MARTIN 002 | Rev B