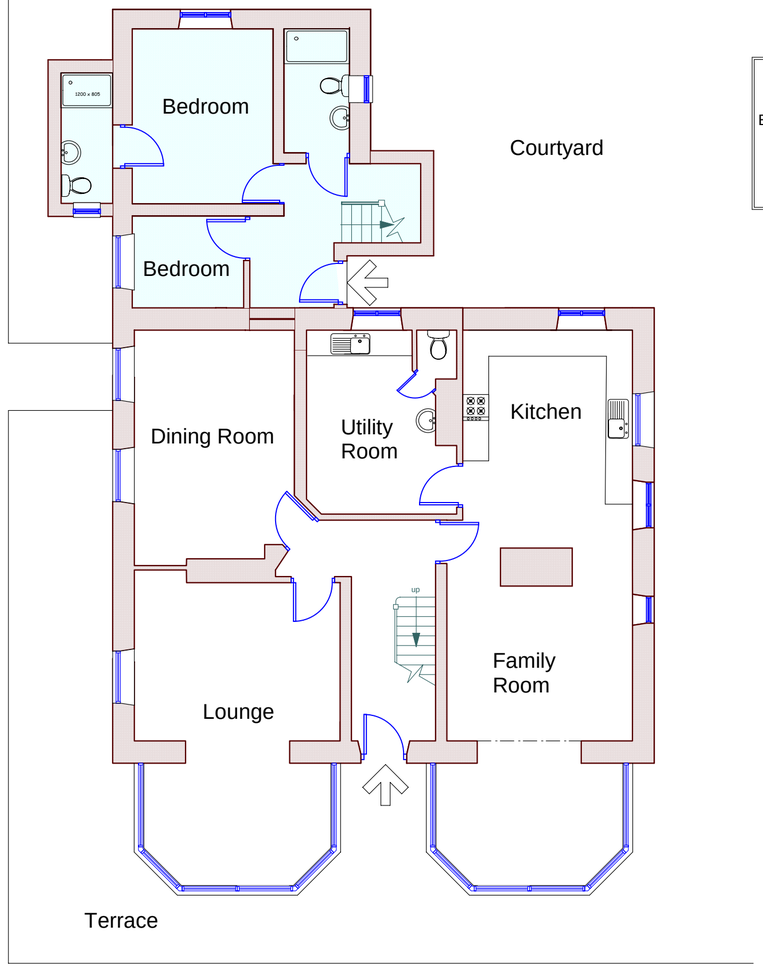

GROUND FLOOR PLAN

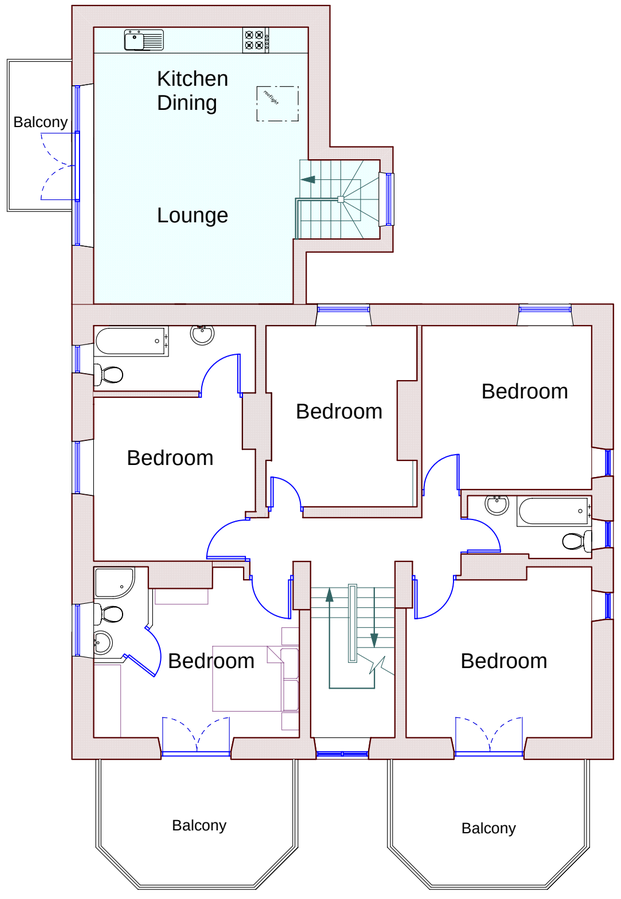

FIRST FLOOR PLAN

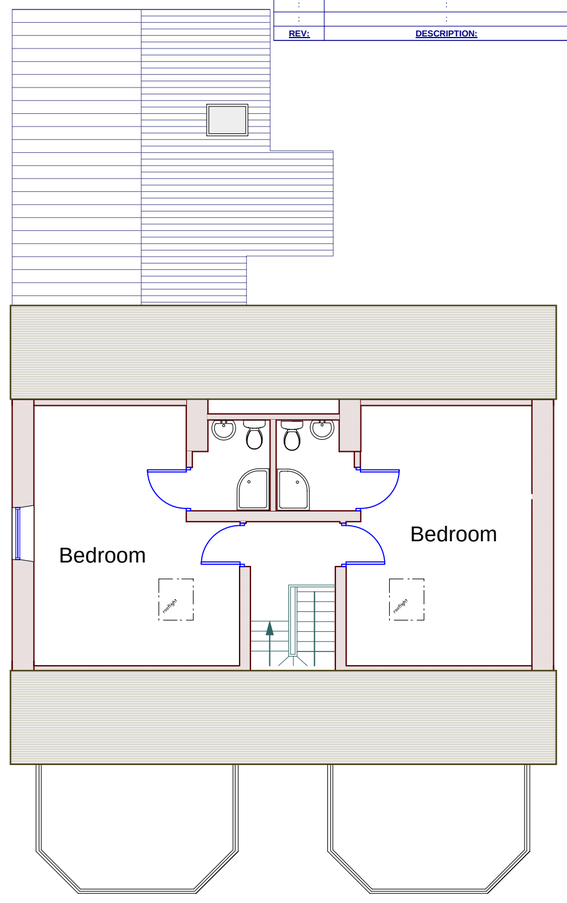

ATTIC FLOOR PLAN

NORTH

-1000 0 1000 3000 5000

SCALE 1:100 A2

NOTES:

Randfield Associates take no responsibility for any dimensions obtained by scaling from this drawing. If no dimension is shown the recipient must ascertain the dimension specifically from the Architect or by site measurement. Supplying this drawing in digital form is solely for convenience and no reliance may be placed on digital data. All data must be checked against hard copy. Dimensions must be checked on site. Any discrepancies must be reported to the Architect immediately. This drawing is copyright of Randfield Associates.

REV:	DESCRIPTION:	DATE:
:	:	:
:	:	:
:	:	:
:	:	:
:	:	:
:	:	:

RANDFIELD *associates*
Saunders : King : Moran
CHARTERED ARCHITECTS
Forge Bank Studio
1a Longhurst Lane Marple Bridge Stockport SK6 5AE
Tel: 0161 427 8485 Fax: 0161 285 1069
e-mail: info@randfieldassociates.co.uk
web: www.randfieldassociates.co.uk
Planning & Design Consultants : Interior Design : Building Inspections & Surveys : Historic & Listed Building Specialists

Client: Mr A Sidebotham		
Job: Shallcross Hall Farm Conversion Back to Single Dwelling and One Holiday Cottage		
Drawing: PROPOSED PLANS		
Scale: 1:100	Date: March 2013	Drawn: CF
Job No: 3061	Dwg No: 03	Rev: -