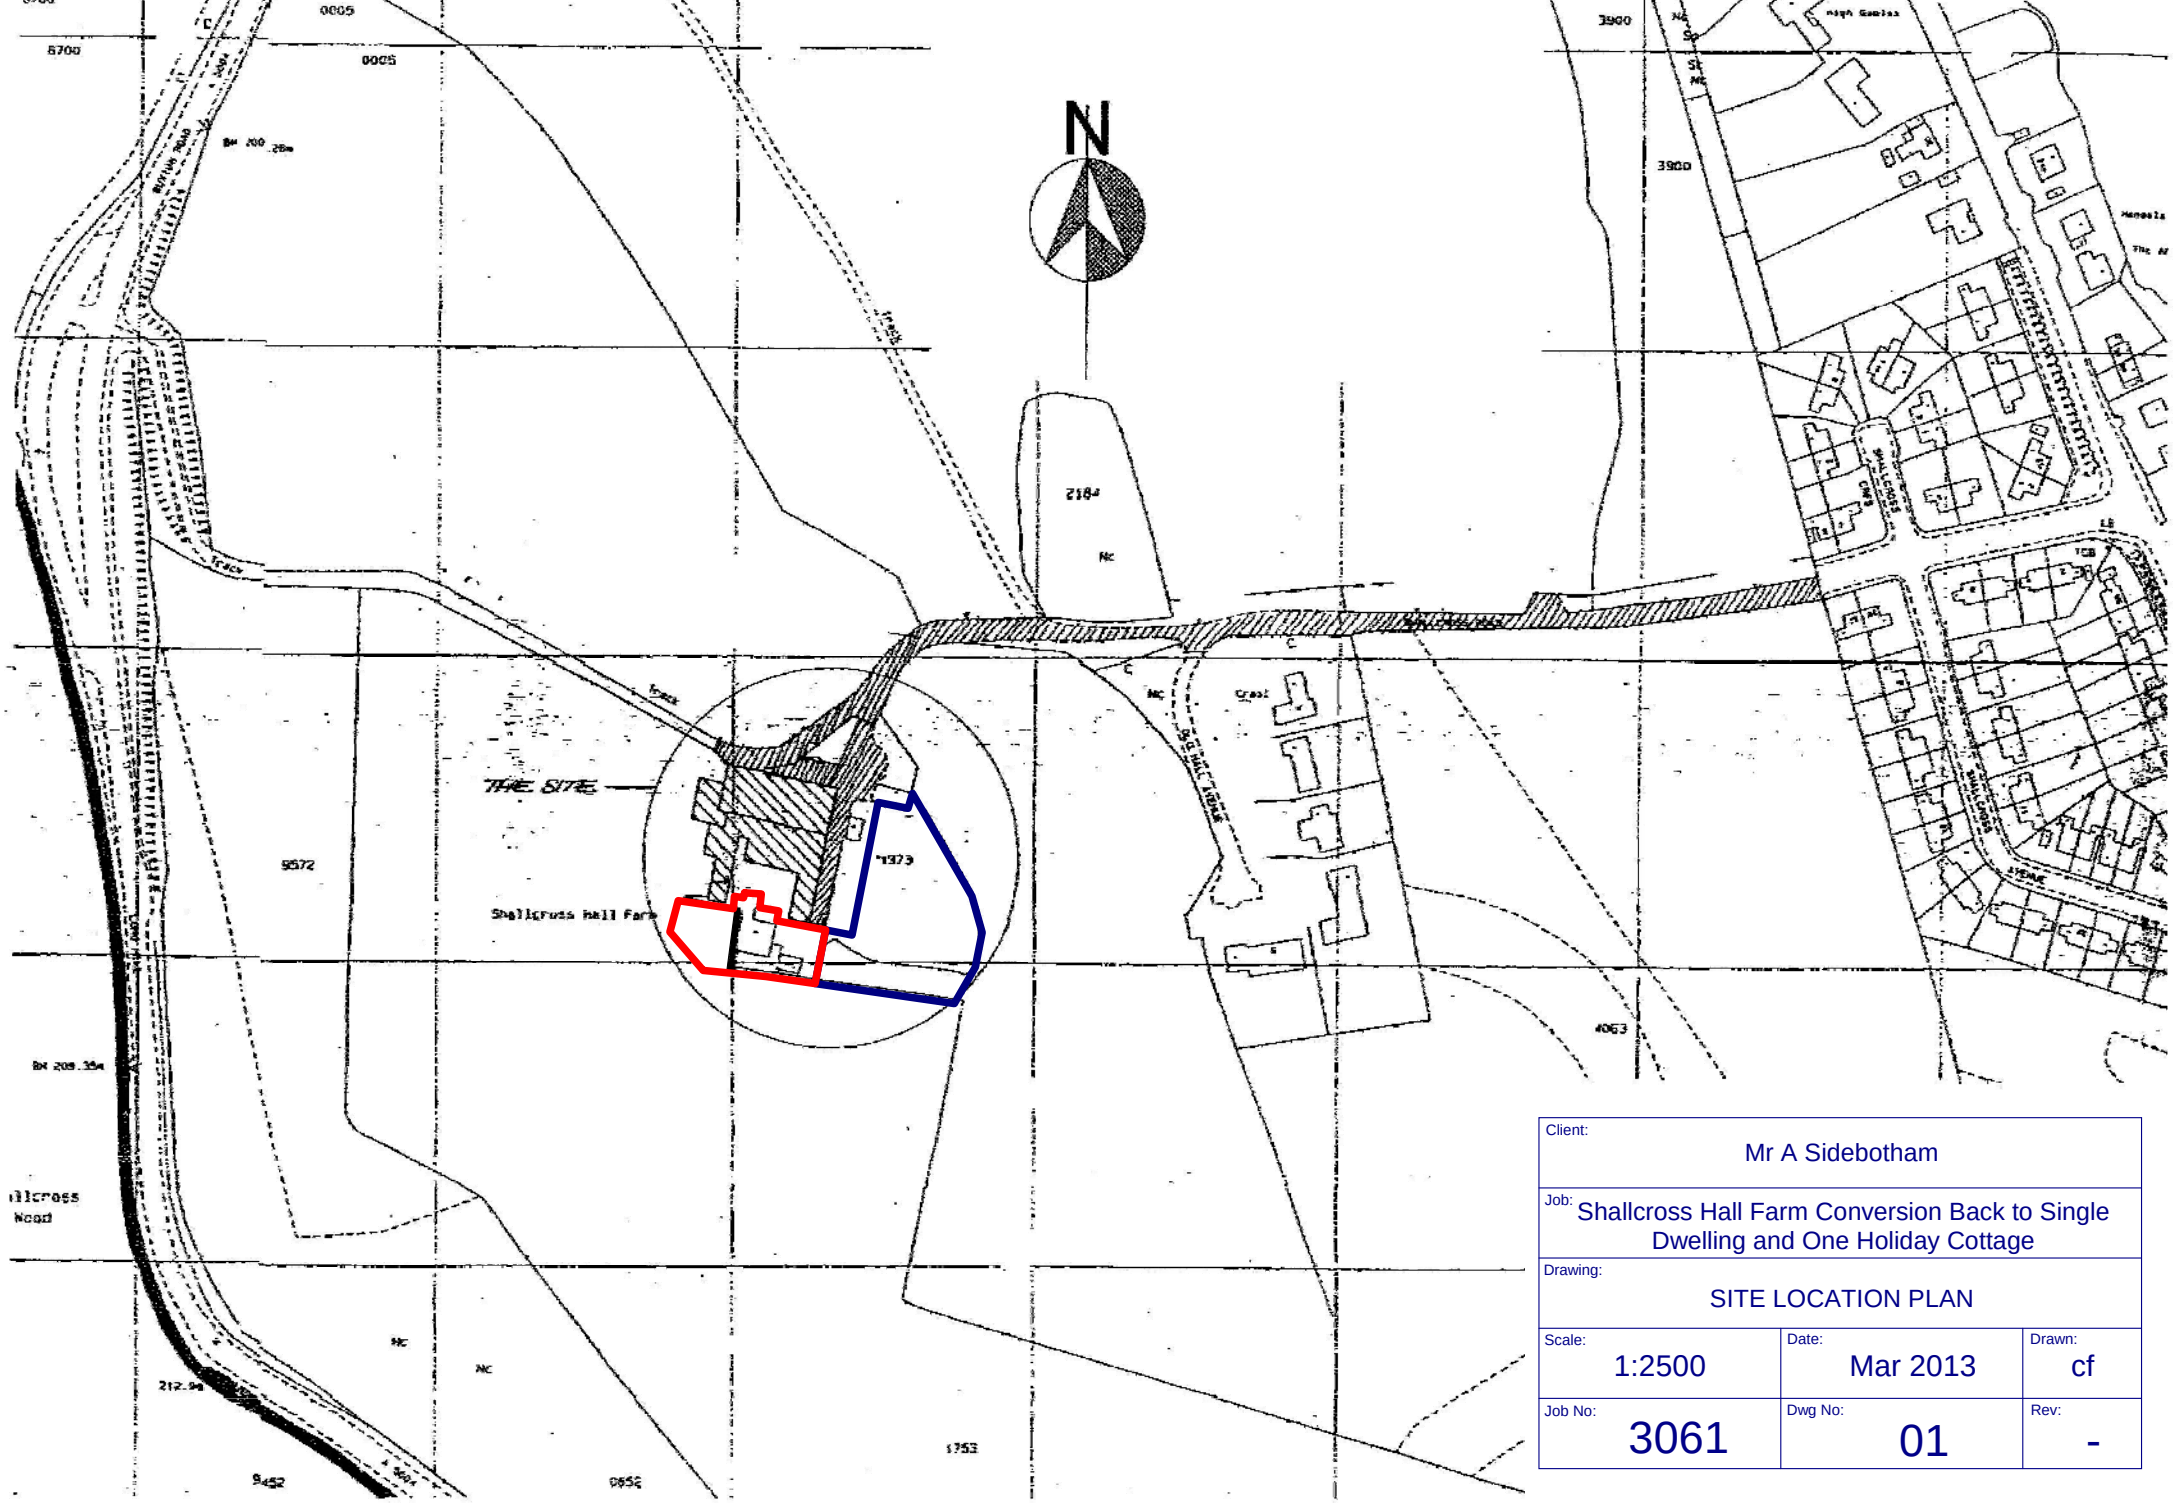

Client: Mr A Sidebotham		
Job: Shallcross Hall Farm Conversion Back to Single Dwelling and One Holiday Cottage		
Drawing: SITE LOCATION PLAN		
Scale: 1:2500	Date: Mar 2013	Drawn: cf
Job No: 3061	Dwg No: 01	Rev: -