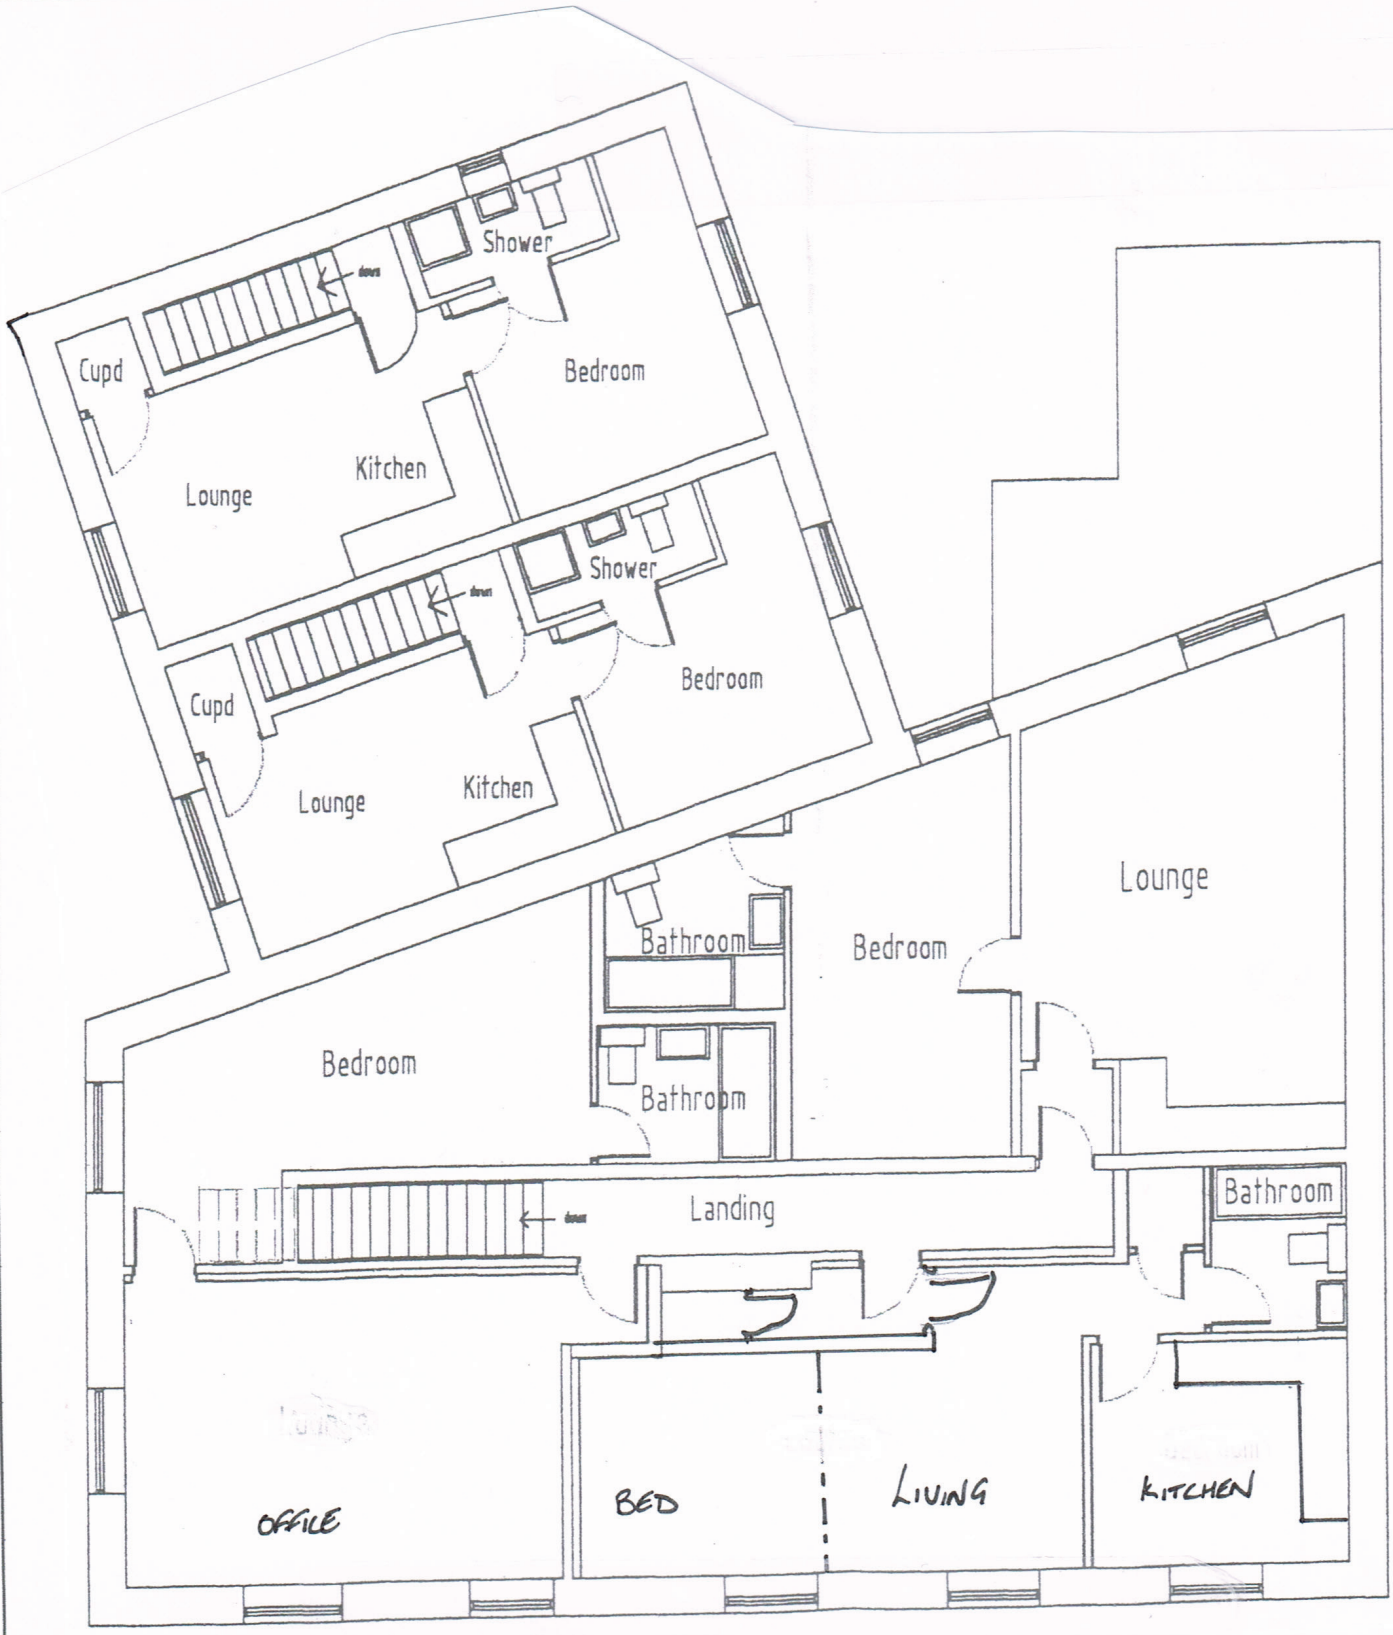

stamford wing
chartered surveyors & building consultants

Client BAKER SOLICITORS

Project 89 High Street West
Glossop
Derbyshire

FIRST FLOOR

Ref. J1013026

Scale @ a4 1 : 100

Date Jan 2013

Drwg. No J1013026-04