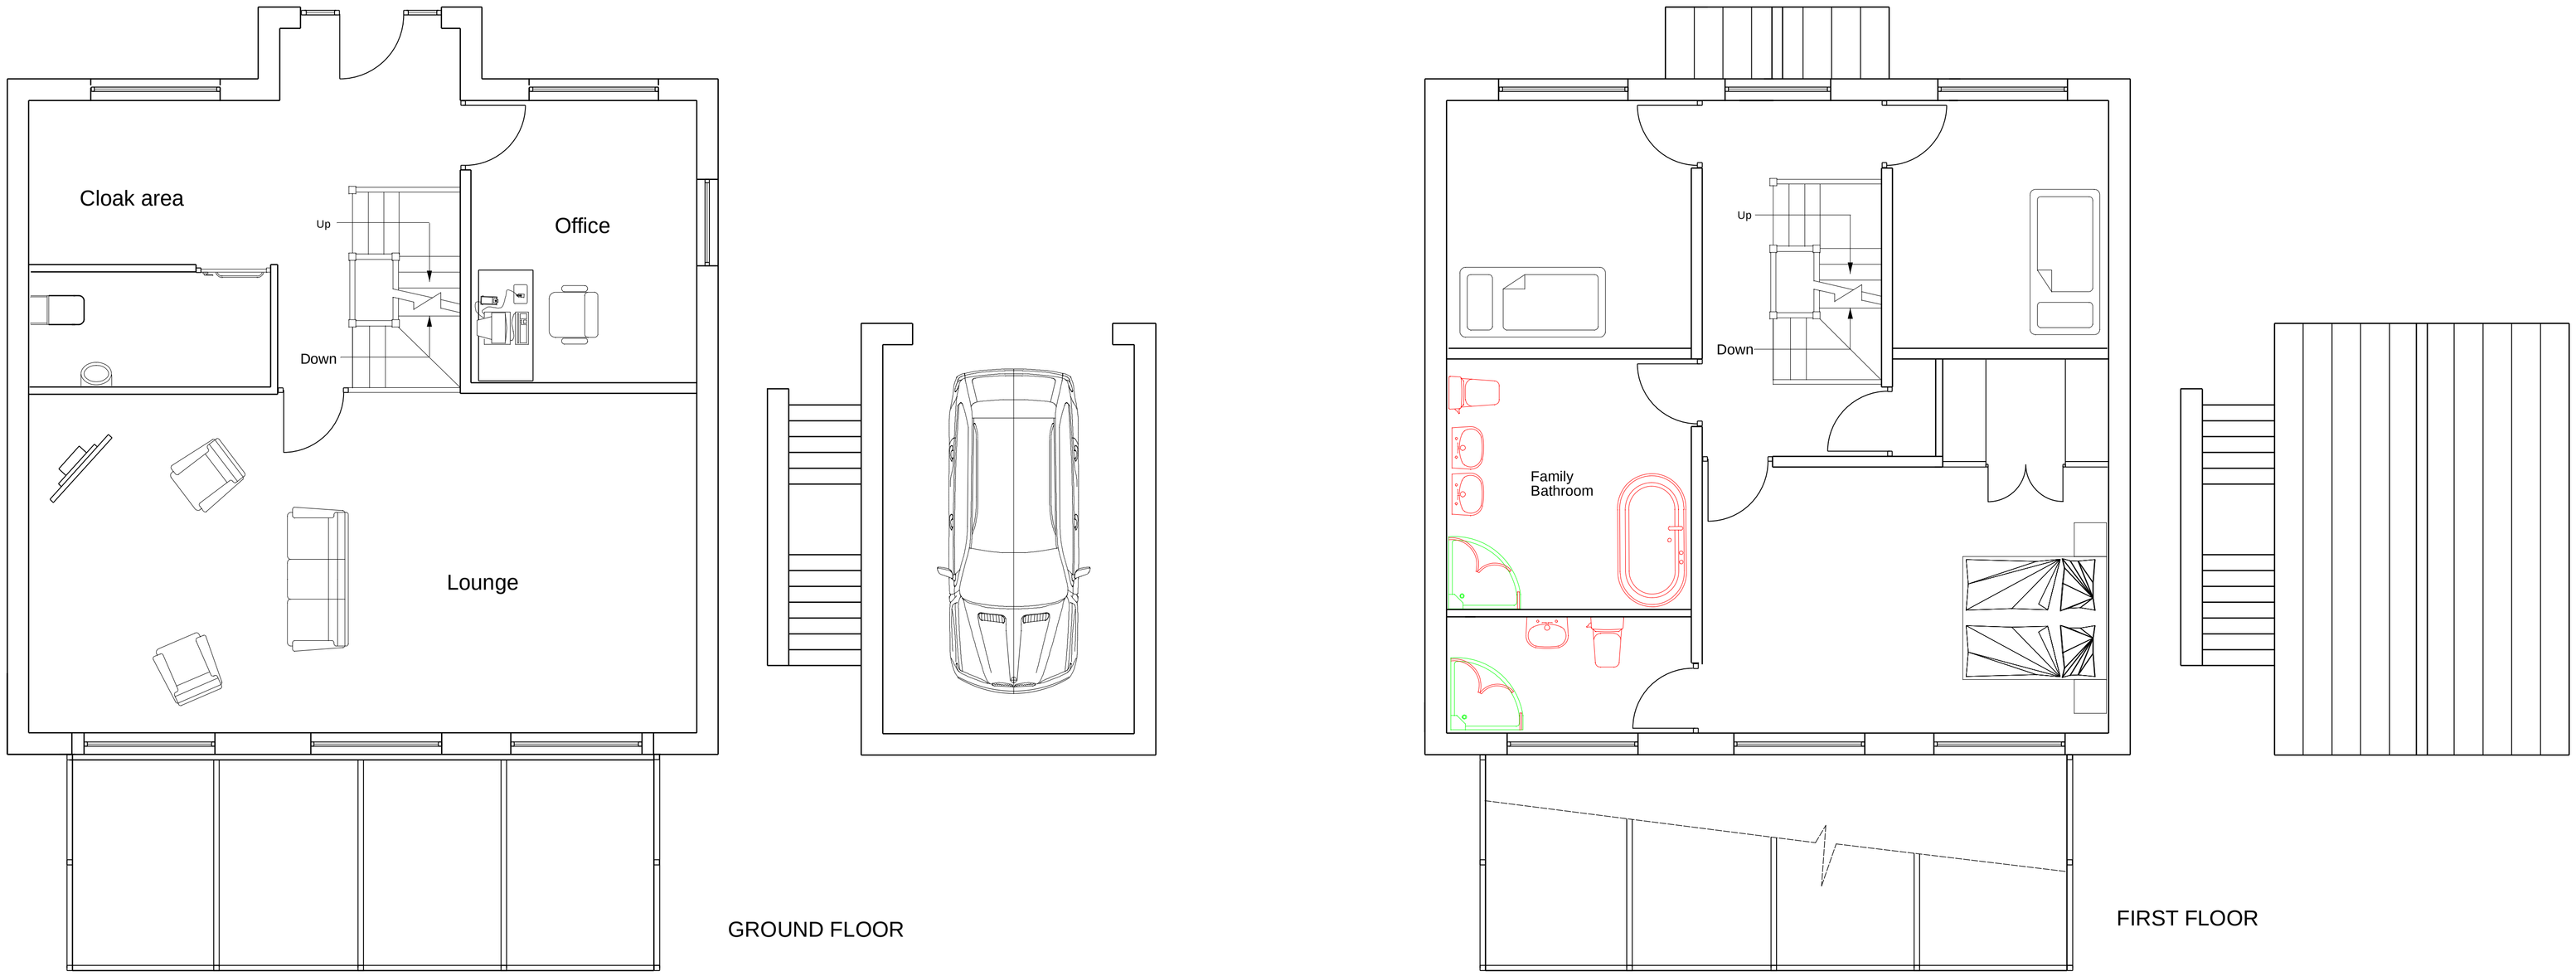

GROUND FLOOR

FIRST FLOOR

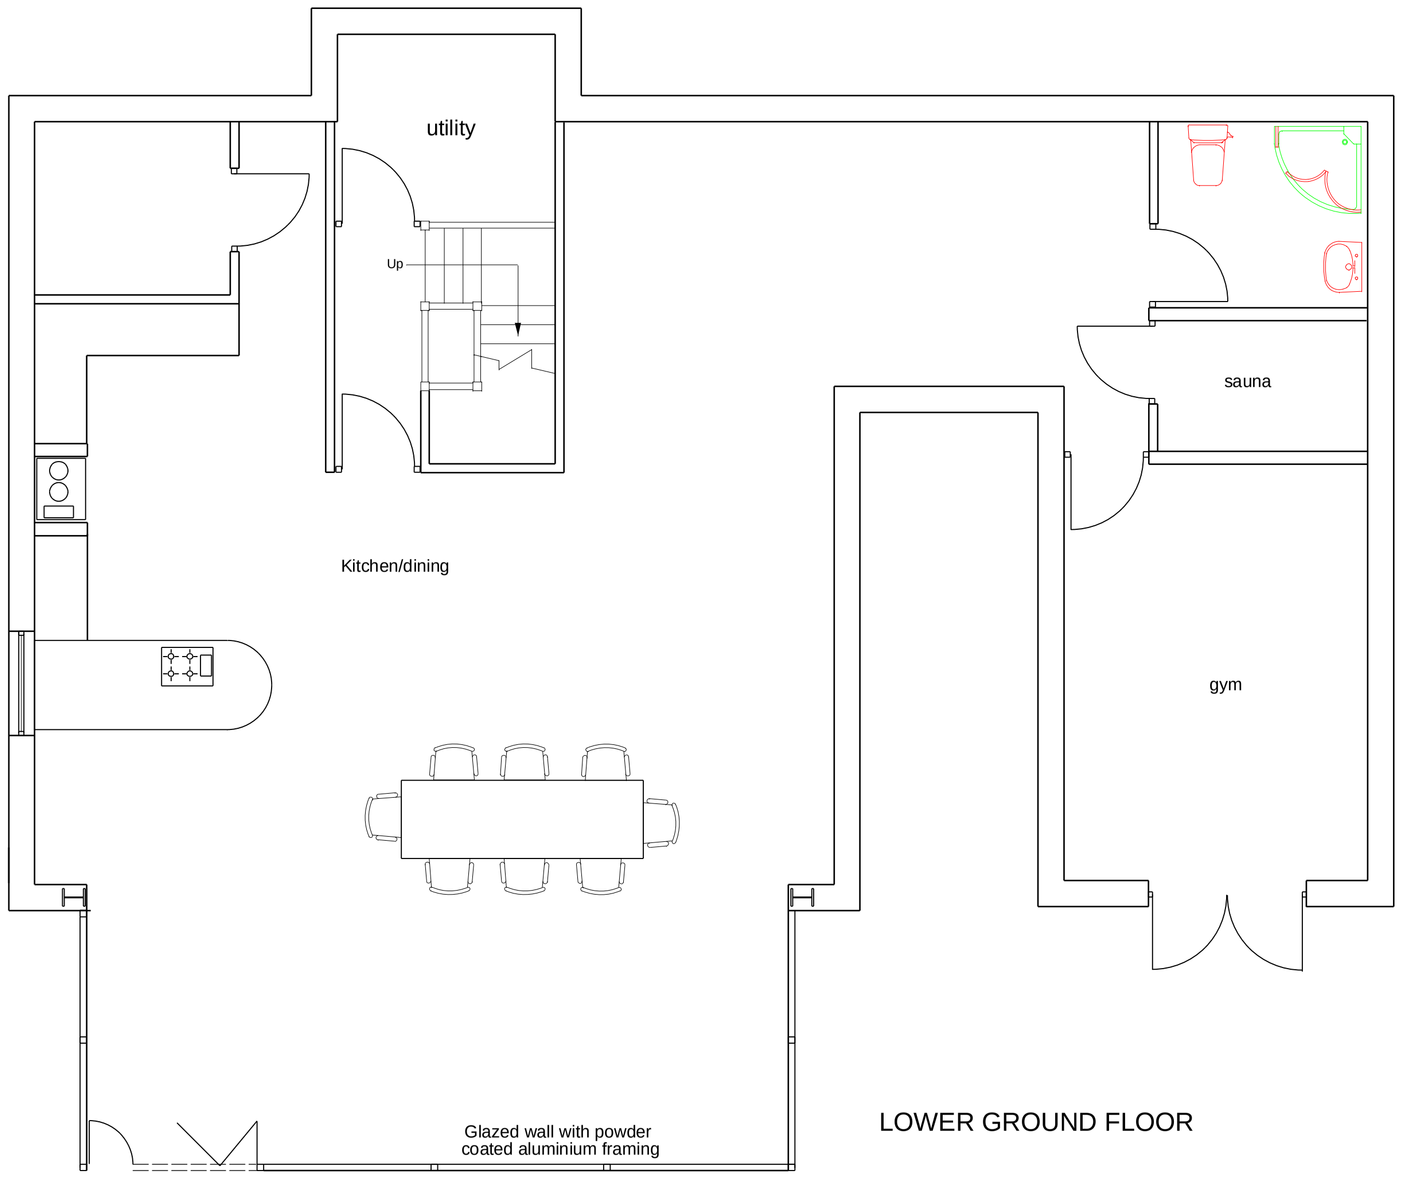

LOWER GROUND FLOOR

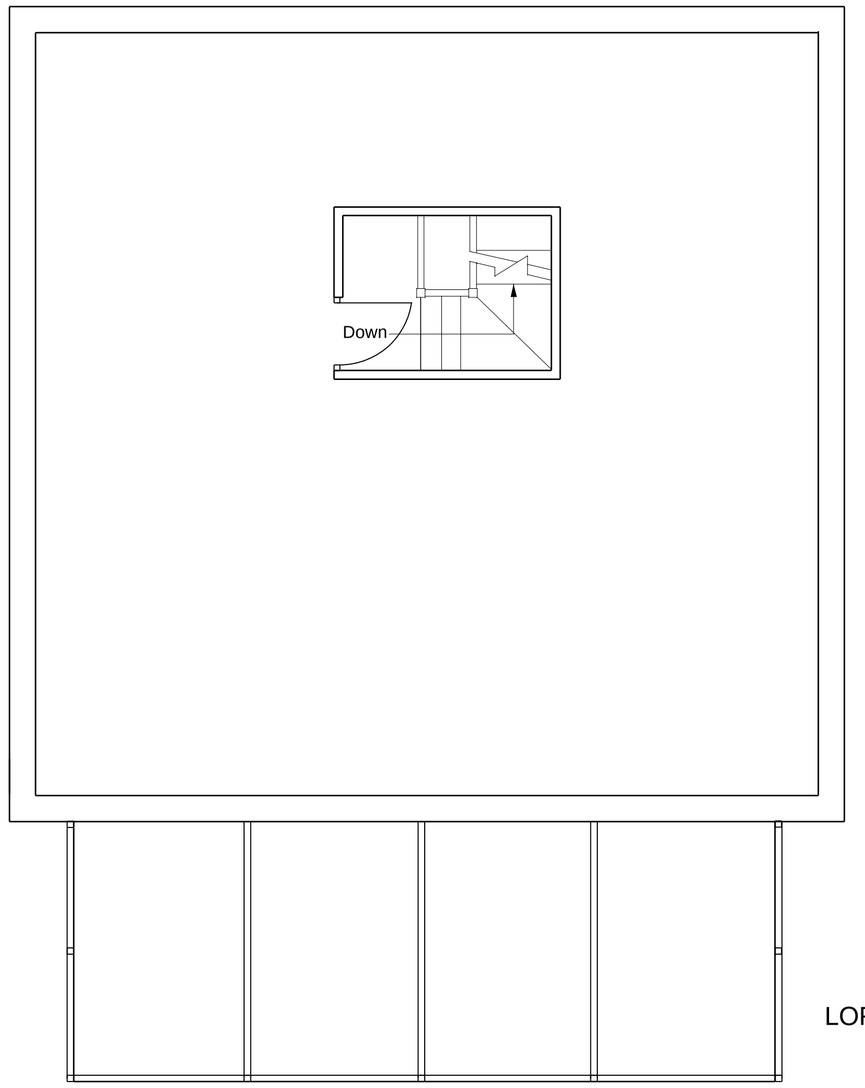

LOFT

Rev.	Date	Description

Kingfisher Consulitng . Barley Castle Yard . Market Street
Hayfield . High Peak . SK22 2EP
t : 01663 741312 . f : 08701 314559 . e : jb@kingfisher1.net

Project : 2278 Whitle Road

Drawing : 2278.02 Floor Plans

Drawn :	JB	Checked :		Approved :	JB
Revision :	B	Date :	Dec 2012	Scale :	1:50 @ A1

This document is designed for negotiations with the relevant authorities under the Building Act, Town and Country Planning Acts, and any other relevant legislation. The information contained herein may also be subject to approval under the relevant Acts. All dimensions and any information contained herein must be checked for accuracy on site prior to commencement of any building works.