

East Facing Elevation



North Facing Elevation

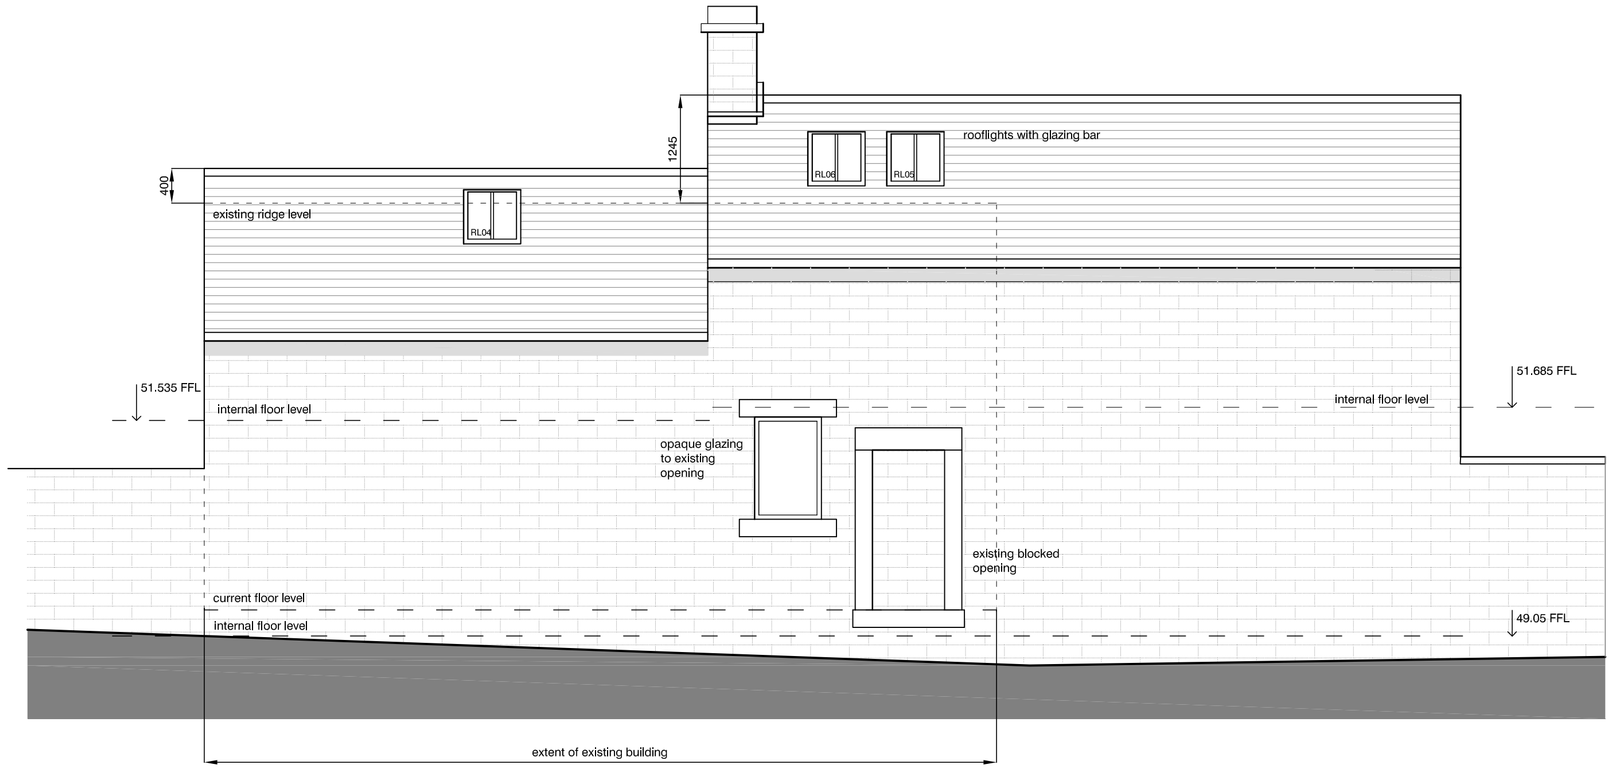

West Facing Elevation



South Facing Elevation

Rev A 13.04.2013 issued for revised planning application and building regaulations submission

HIGH PEAK **ARCHITECTS** LTD

2nd Floor, Wharf House, Wharf Road, Whaley Bridge, High Peak, Derbys SK23 7AD

Tel: 01663 719717 Website: highpeakarch.com Email: hpa@highpeakarch.com

Conversion and extension

Coach House, Hurst Farm, Derbyshire Level

Elevations

1111.12

Scale: 1:50 @ A1 Date: December 2012 DO NOT SCALE OFF THIS DRAWING Rev: A