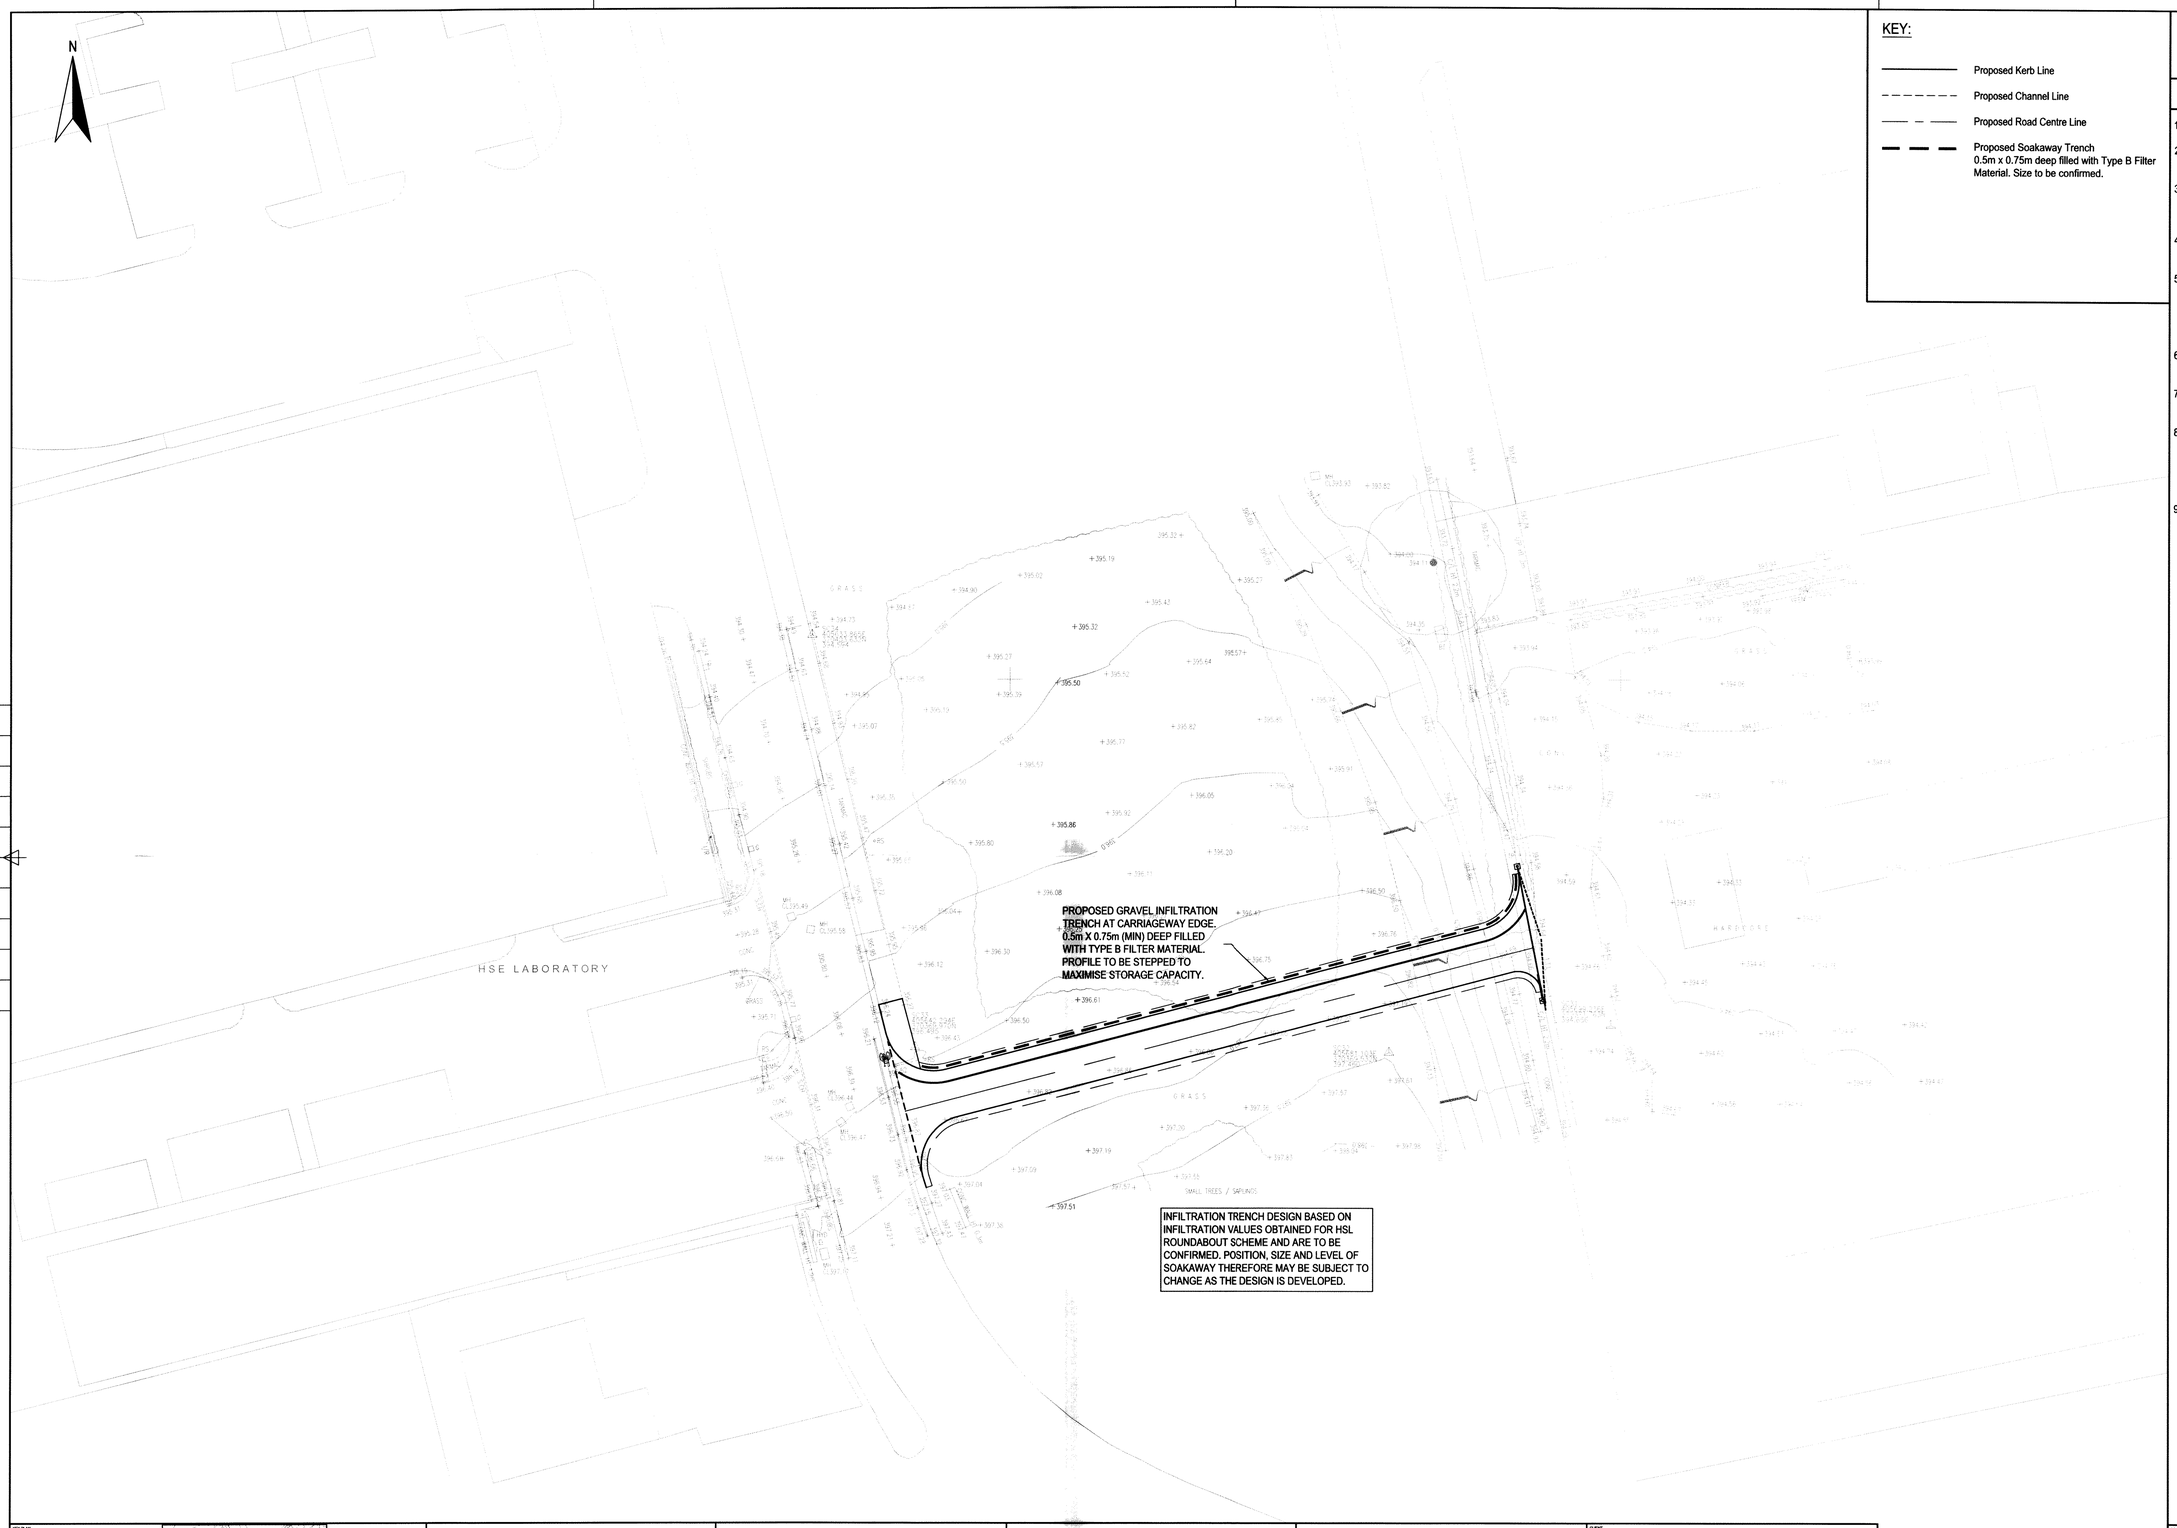

KEY:

- Proposed Kerb Line
- Proposed Channel Line
- Proposed Road Centre Line
- Proposed Soakaway Trench 0.5m x 0.75m deep filled with Type B Filter Material. Size to be confirmed.

BDP SHALL HAVE NO RESPONSIBILITY FOR ANY USE MADE OF THIS DOCUMENT OTHER THAN FOR THAT WHICH IT WAS PREPARED AND ISSUED.
ALL DIMENSIONS SHOULD BE CHECKED ON SITE.
DO NOT SCALE FROM THIS DRAWING.
ANY DRAWING ERRORS OR DIVERGENCES SHOULD BE BROUGHT TO THE ATTENTION OF BUILDING DESIGN PARTNERSHIP AT THE ADDRESS SHOWN BELOW

NOTES

19 MAR 2013

1. All dimensions are in metres unless stated otherwise.
2. This drawing shall be read in conjunction with all other relevant engineering details, drawings and specifications.
3. Any discrepancies should be reported to the engineer immediately so that clarification can be sought prior to the commencement of work.
4. Drainage layout, pipe sizes, invert levels, gradients are indicative only and subject to detailed design and modelling.
5. All pipes shall be laid with soffits level (unless otherwise shown) and all manhole/inspection chamber invert levels shown are for the outlet pipe (unless otherwise shown). Pipe runs shall be laid to the levels indicated, and all pipe gradients indicated are approximate.
6. The proposed cover levels shown are indicative and are subject to detailed finished level design.
7. The gully positions shown are indicative and are subject to detailed finished level design.
8. All works to be constructed in accordance with the specification documents and the 'Specification for Highway Works', Volume 1, Manual of Contract Documents for Highway Works, and the civil engineering specification for the water industry 6th edition, published by the UK water industry research ltd (CESWI).
9. Underground services may be present in the area. The contractor shall establish the precise line and depth of all services prior to commencing any excavation works.

KEY PLAN

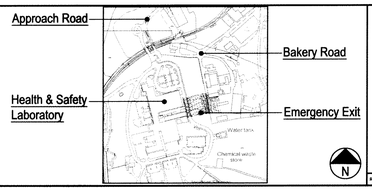

REVISION	DESCRIPTION	DRAWN	AUTHORISED	DATE
B	Junction Radii Updated	ARJ	PS	12.03.13
A	Drainage Scheme Updated	ARJ	PS	04.03.13
-	Stage D Issue	ARJ	PS	07.02.13

CLIENT
HEALTH AND SAFETY LABORATORY
ESTATE & ENVIRONMENTAL MANAGEMENT UNIT

BDP.
11 Ducie Street
P.O. Box 85, Piccadilly Basin
Manchester M60 3JA
United Kingdom
T +44 (0)161 828 2200
F +44 (0)161 828 2235
www.bdp.com

PROJECT
HEALTH AND SAFETY LABORATORY
BUXTON
BAKERY ROAD AND EMERGENCY EXIT

DRAWING TITLE
EMERGENCY EXIT
PROPOSED DRAINAGE LAYOUT

SCALE: 1:250
DATE: JAN '13
JOB NUMBER: P2005285
DRAWING NUMBER: (95)CP106
REVISION: B