HPK/2013/0160

BUILDING DESIGN PARTNERSHIP SHALL HAVE NO RESPONSIBILITY FOR ANY USE MADE OF THIS DOCUMENT OTHER THAN FOR THAT WHICH IT WAS PREPARED AND ISSUED

ALL DIMENSIONS SHOULD BE CHECKED ON SITE.

DO NOT SCALE FROM THIS DRAWING.

ANY DRAWING ERRORS OR DIVERGENCES SHOULD BE BROUGHT TO THE ATTENTION OF BUILDING DESIGN PARTNERSHIP AT THE ADDRESS SHOWN.

RECEIVED
19 MAR 2013

NOTES

1. THIS DRAWING SHALL BE READ IN CONJUNCTION WITH ALL CONTRACT DOCUMENTATION.
2. REFERENCE SHALL BE MADE TO HSE HSG47 WHICH PROVIDES GUIDANCE ON THE DANGERS WHICH CAN ARISE FROM WORK NEAR UNDERGROUND SERVICES AND GIVES ADVICE ON HOW TO REDUCE RISK.
3. PRIOR TO EXCAVATION WORKS COMMENCING PLANS OF BURIED SERVICES SHALL BE CONSULTED.
4. COLUMN FOUNDATIONS SHALL BE PROVIDED AS PER THE MANUFACTURERS RECOMMENDATIONS.
5. A FUSED 'STREET LIGHTING' CUT-OUT SHALL BE PROVIDED TO EACH LIGHTING COLUMN.

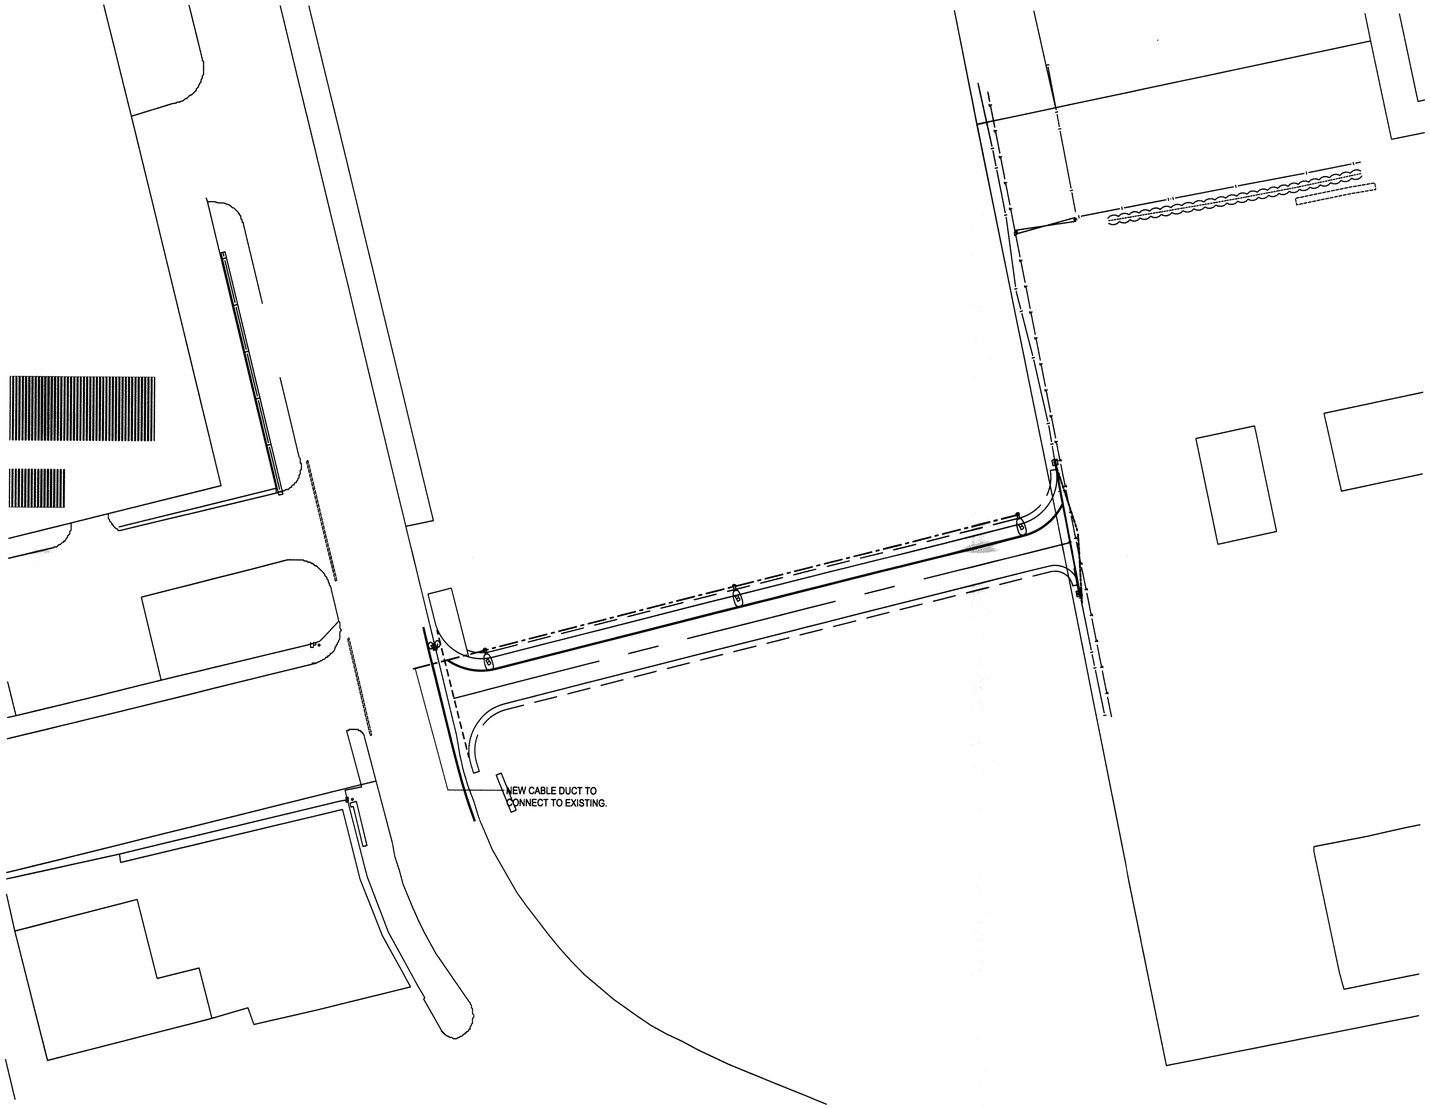

LEGEND

LIGHTING COLUMN C/W LANTERN

COLUMN - 8mt TUBULAR STEEL ROUTED COLUMN C/W WELDED SPIGOT, HOT DIP GALVANISED FINISH, FUSED CUT OUT

LANTERN ROAD LANTERN CW150W SON LAMP

DESIGN INTENT

REVISION / DESCRIPTION	A	DRAWN	MAC	CHECKED	BDP	DATE	13-03-13
REVISION / DESCRIPTION	-	DRAWN	MAC	CHECKED	BDP	DATE	06-02-13
PLANNING ISSUE							

BDP.

1 North Bank
Sheffield S3 8YJ
United Kingdom
T +44 (0)114 273 1641
F +44 (0)114 270 1878
www.bdp.com

Health and Safety Laboratory
Bakery Road and Emergency Exit

PROJECT NUMBER
P2005285

DRAWING TITLE
Emergency Exit
External Lighting Proposals
Stage D

SCALE
1:250 @A1

DATE
FEB 2013

DRAWING No.
E(6-)001

REVISION
A