


Ground Floor Plan
Existing/Proposed
Scale 1:100

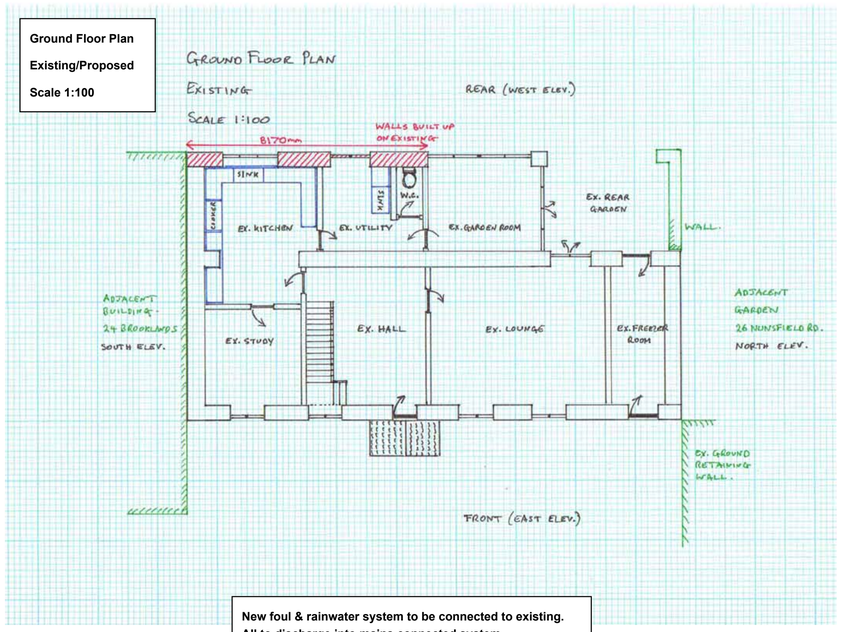


Existing First Floor Plan
Scale 1:100

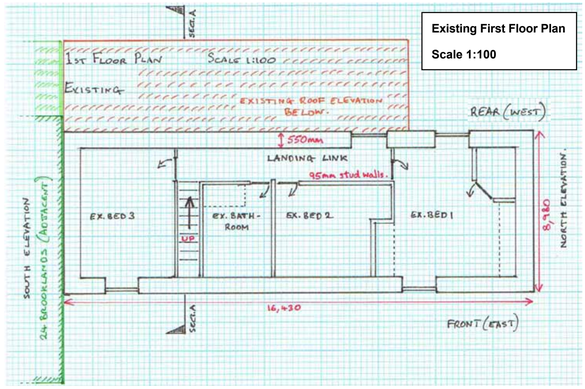


South Elevation
Existing
Scale 1:100

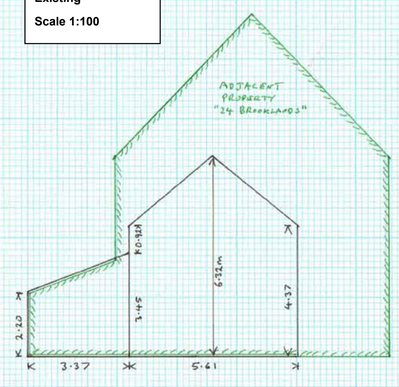


South Elevation
Proposed
Scale 1:100

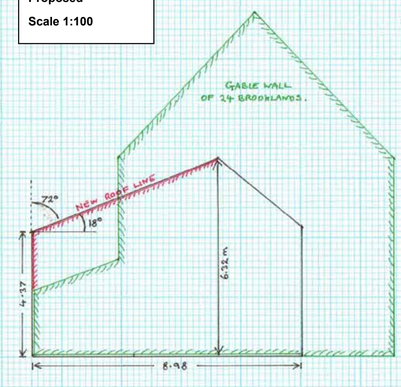


Proposed First Floor Plan
Scale 1:100

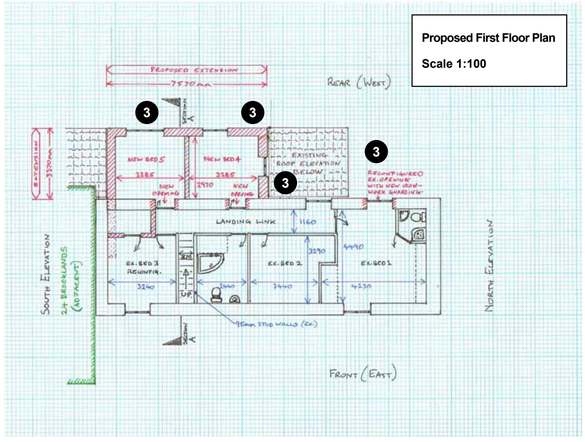


North Elevation
Existing
Scale 1:100

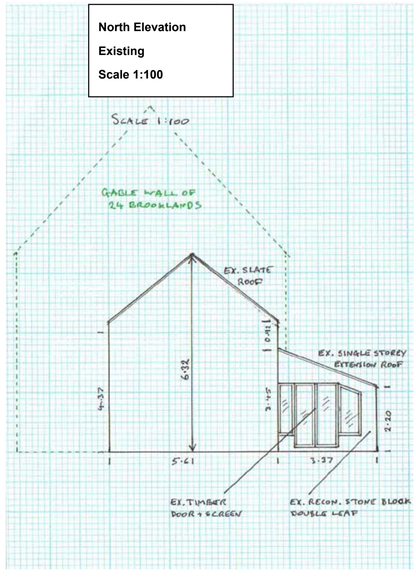

North Elevation
Proposed
Scale 1:100

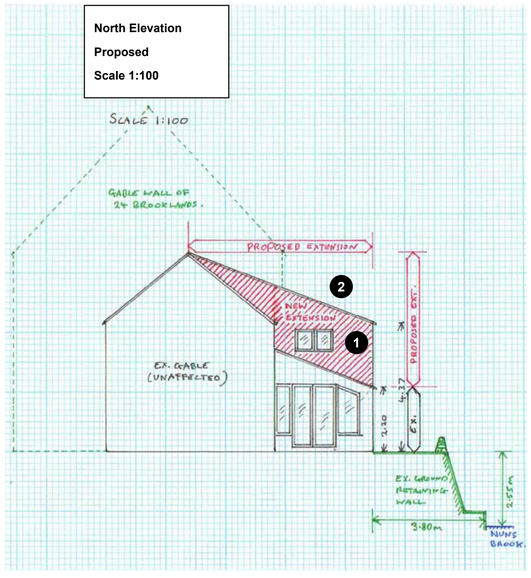


Ground Floor Plan
Existing
Scale 1:100

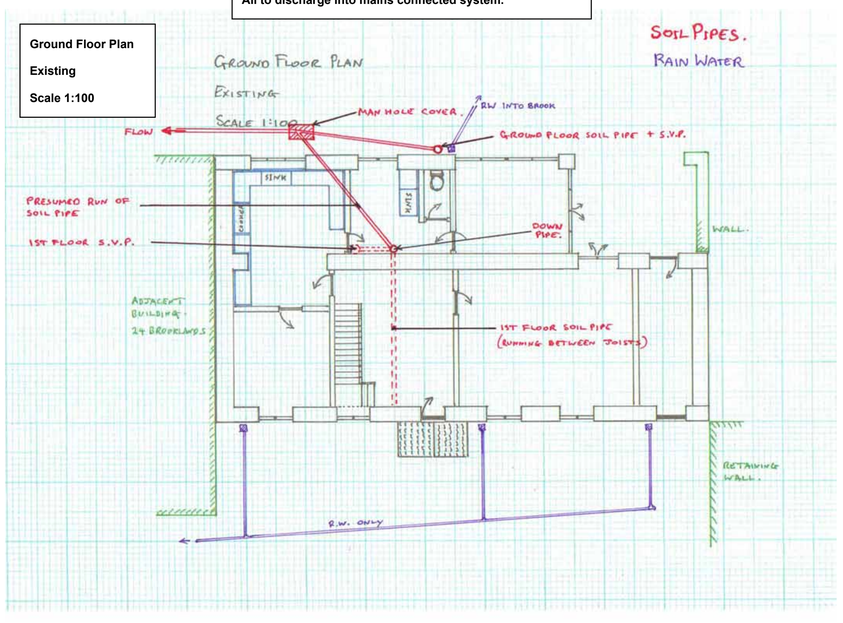


New foul & rainwater system to be connected to existing.
All to discharge into mains connected system.


West Elevation
Existing
Scale 1:100

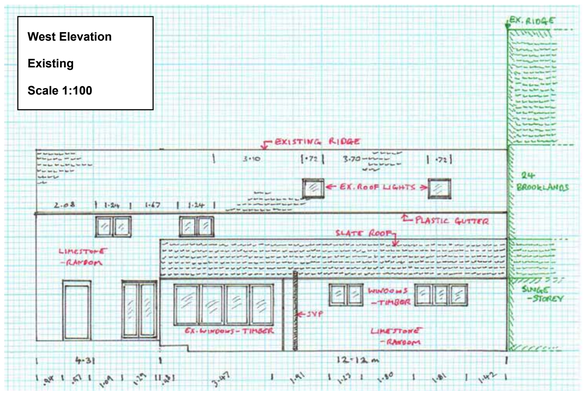

West Elevation
Proposed
Scale 1:100

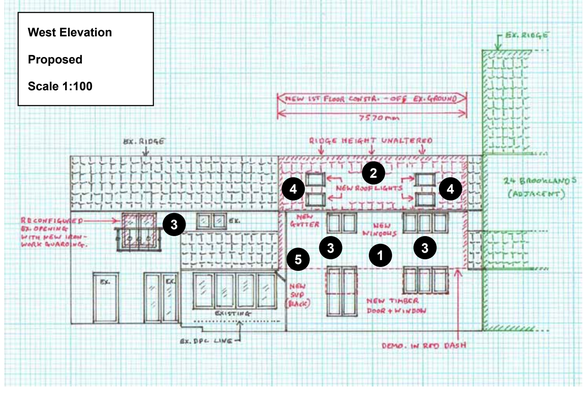

Cross Section A-A
Existing
Scale 1:150

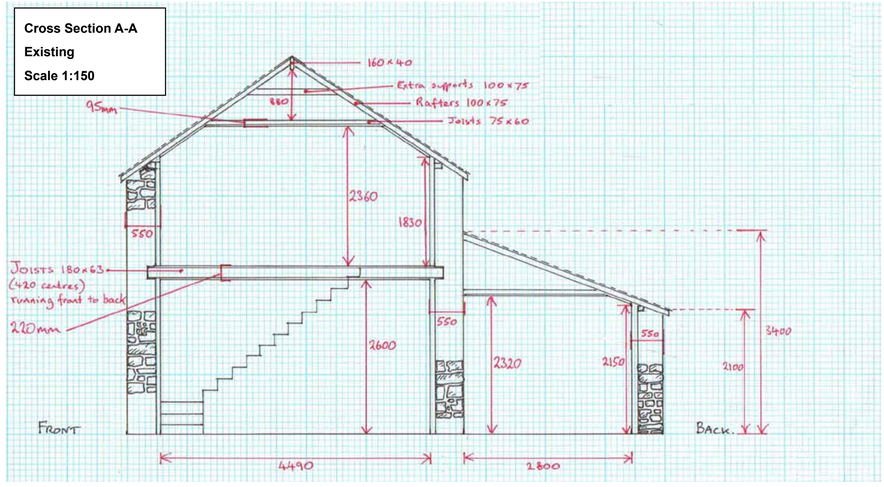

1. New Wall - Random Limestone to match existing with corner stone units.
2. New Roof - Composite interlocking slates to match existing.
3. New Window - Timber frame to match with double glazed infill fenestration.
4. New Roof Light - Proprietary roof window with metal trims and flashing (to match existing)
5. New SVP to support prop extension

Project	Mr R.A.Woodward. The Stables, 26 Brooklands, Buxton. SK17 7BQ
Title	Planning Drawing Proposed & Existing Plans, Elevations & Sections
Date: 29.01.2013	Scale: 1:100
Drawn By:	DWG. No: Stables Dwg 001 rev 1