Location Plan : 6 Mevril Road, Whaley Bridge
Householder Application for Porch Extension

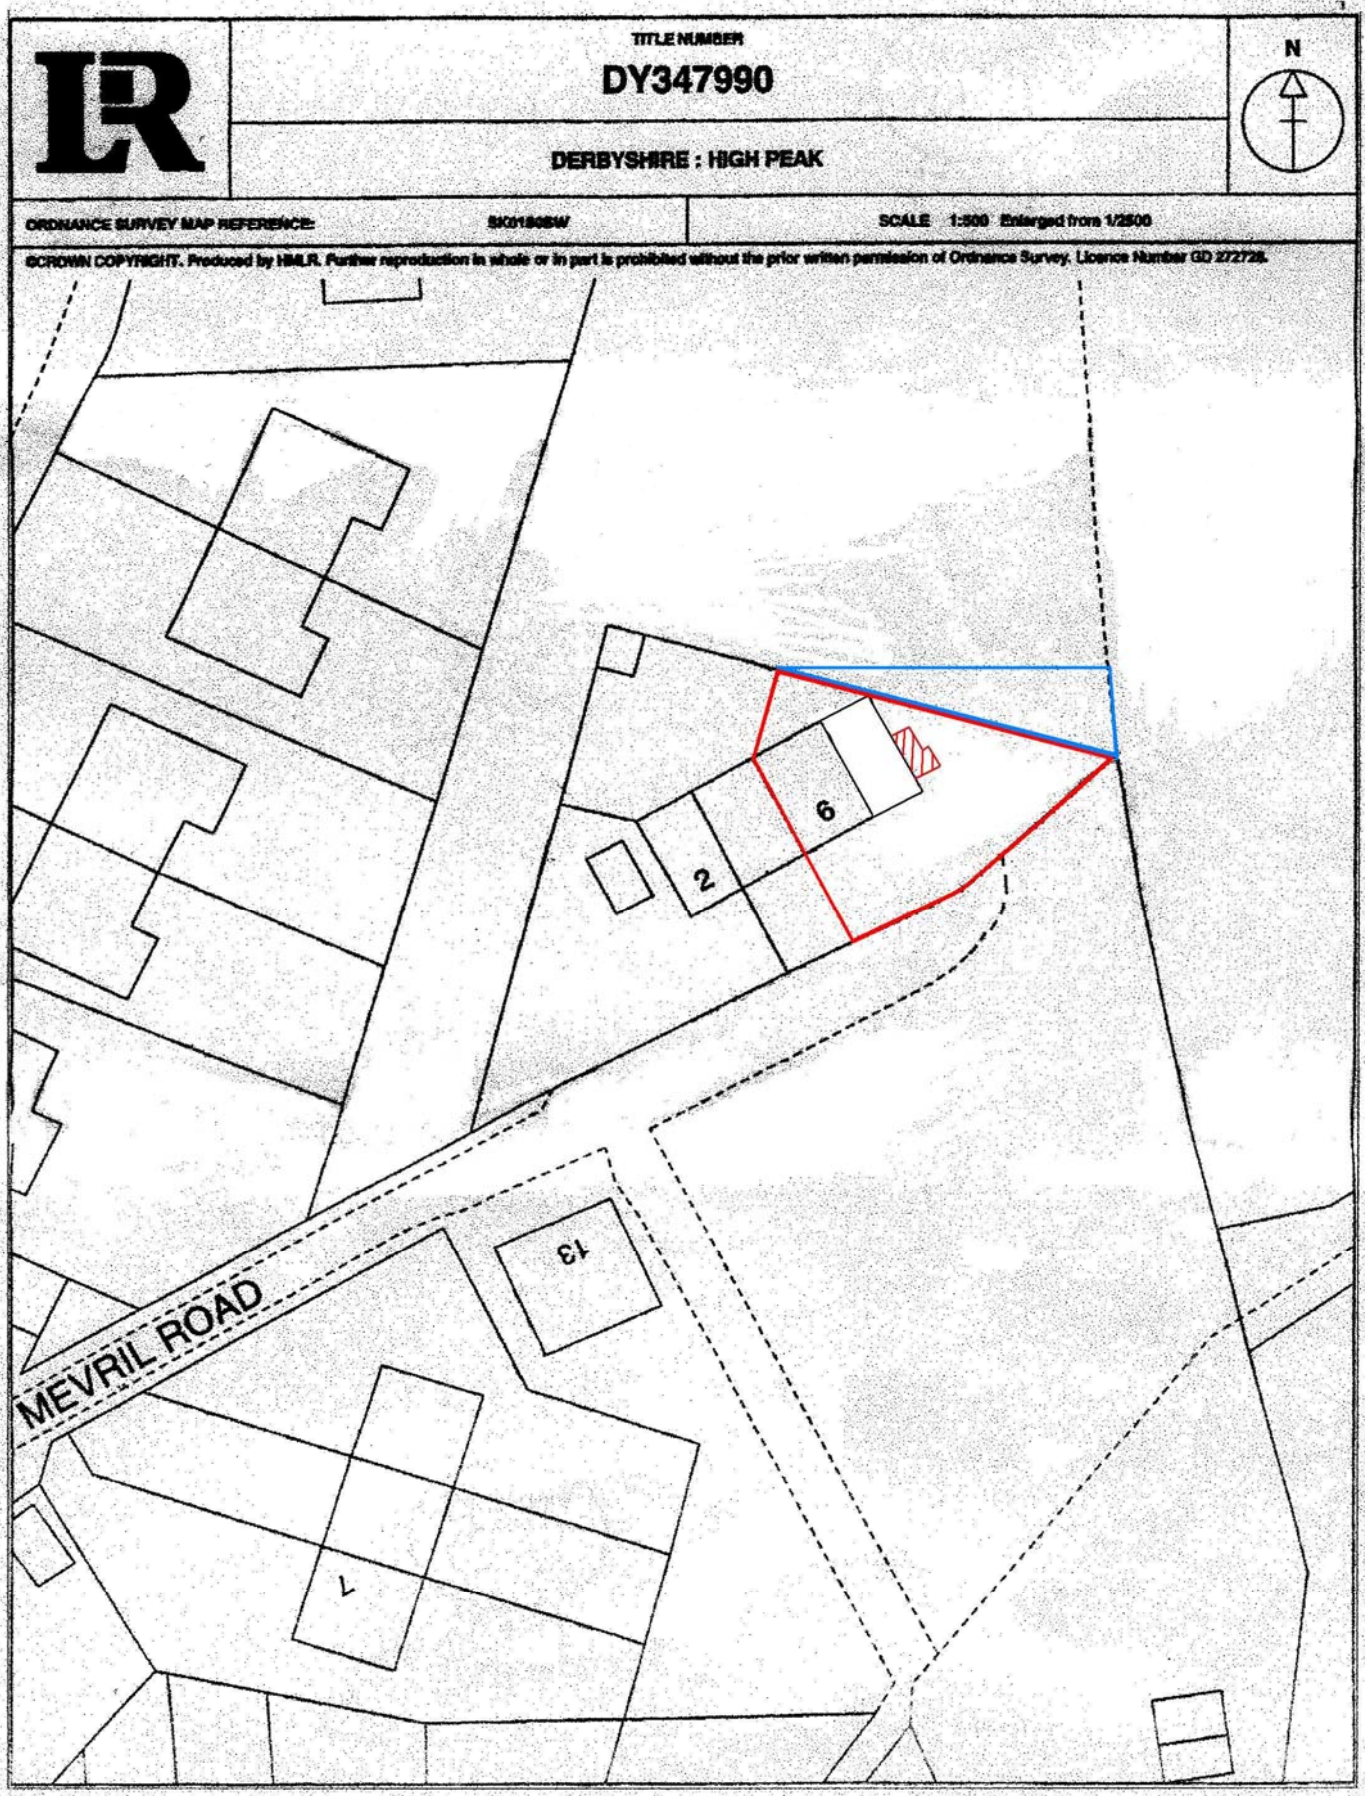

Application Property edged Red Porch Extension hatched Red
Other Land owned by the Applicant edged blue