HIGH PEAK
HPK/2013/0149
21 MAR 2013
BOROUGH COUNCIL

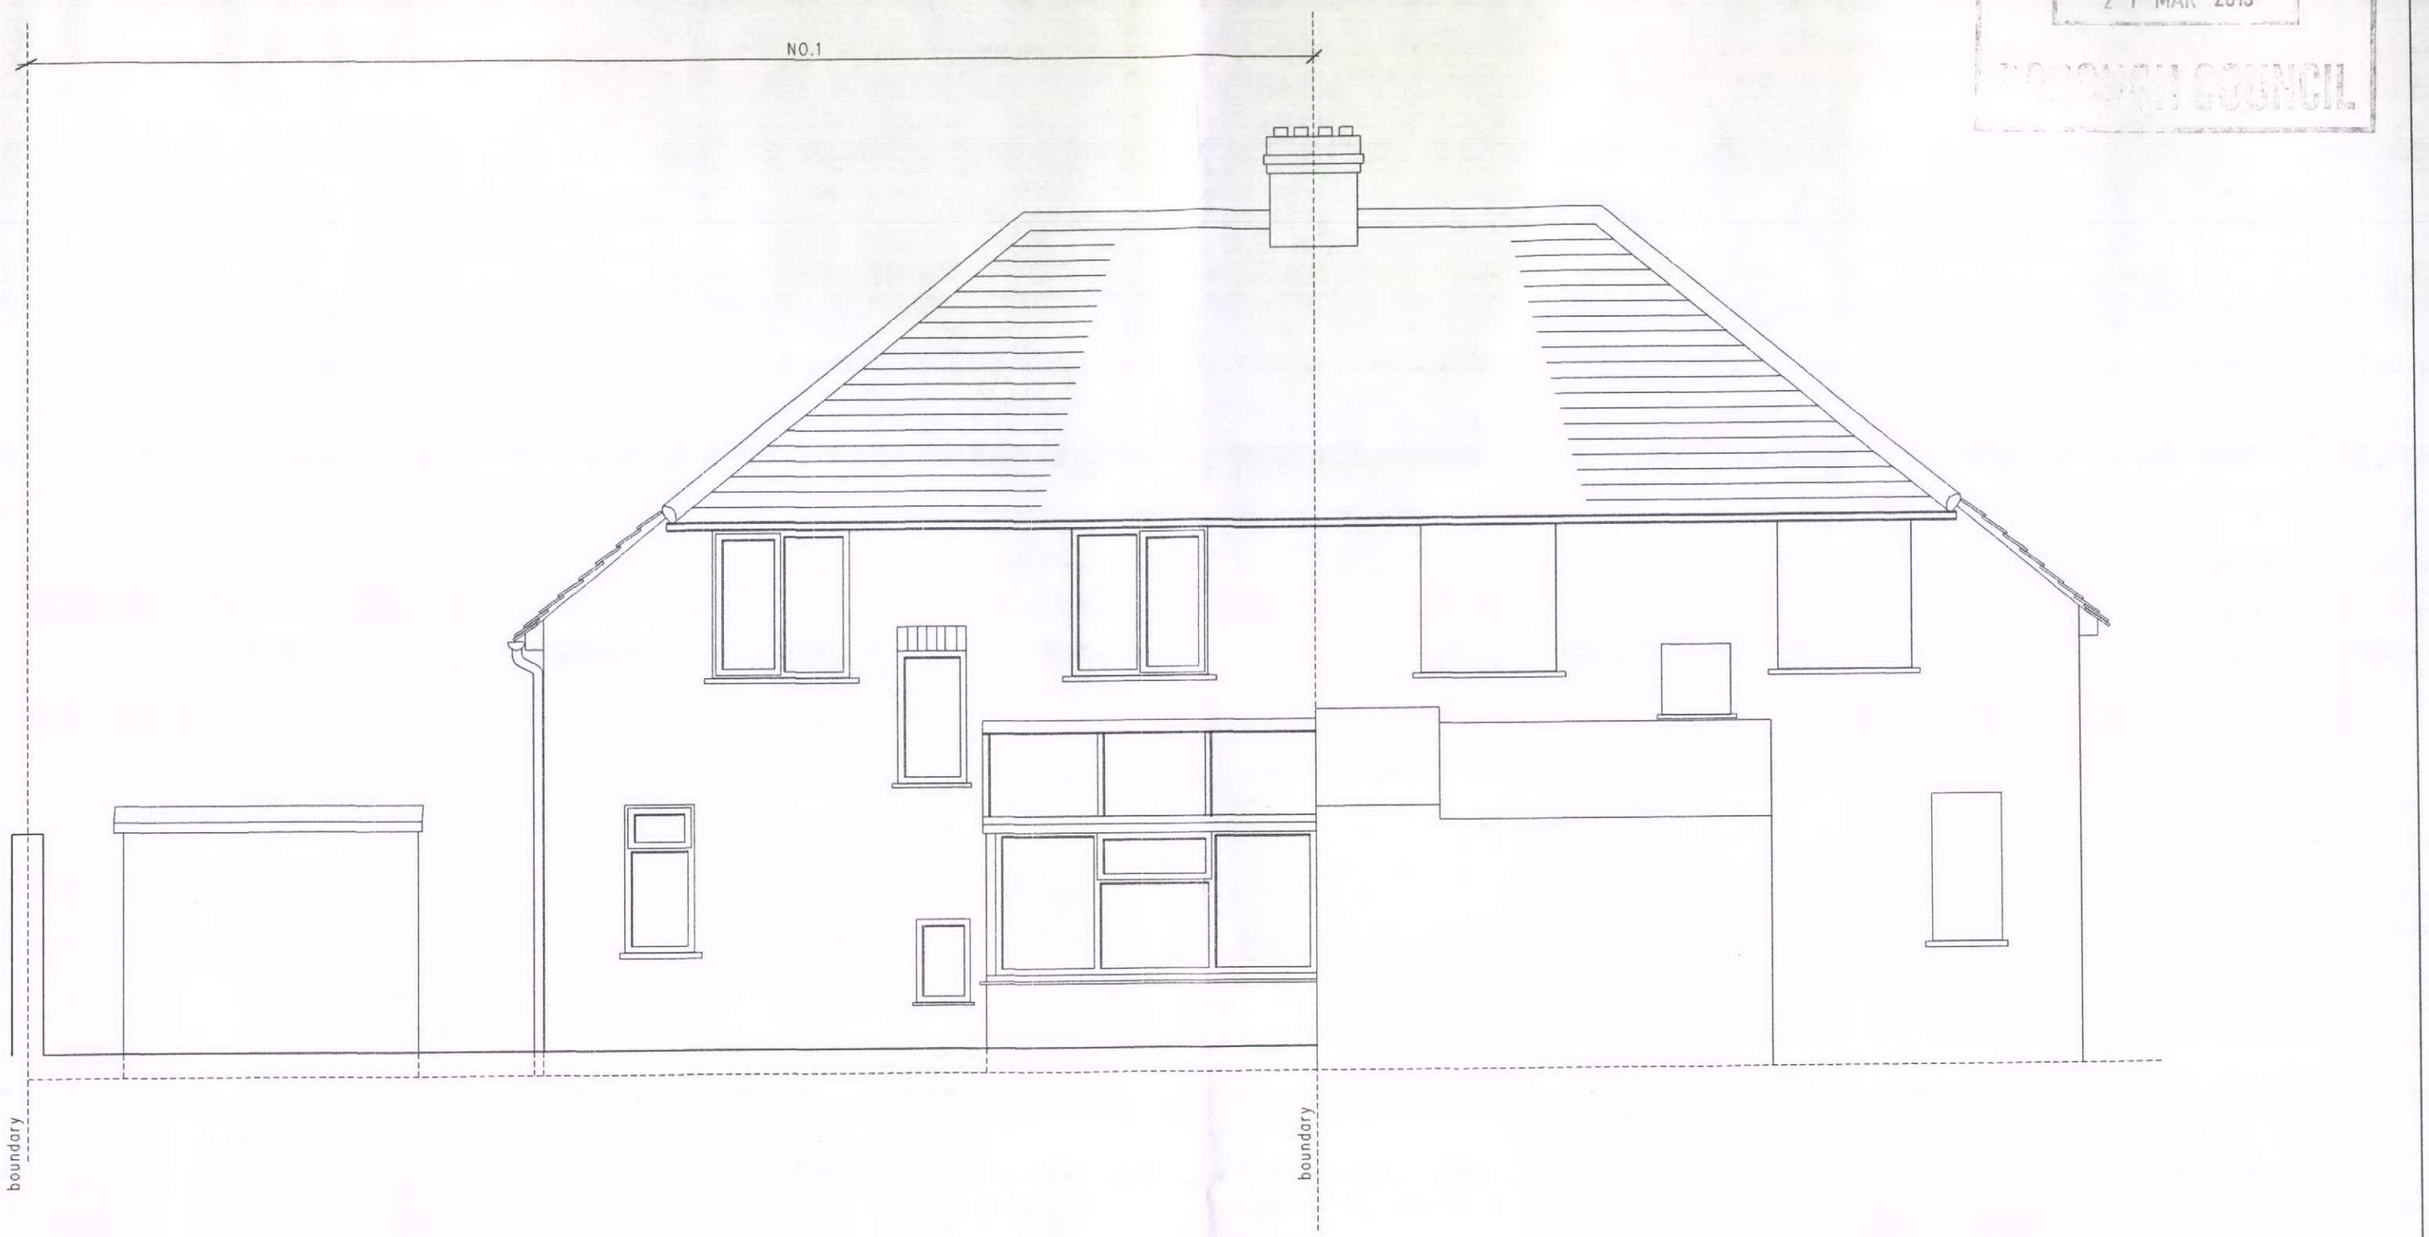

SIMON COLEY B.A.(HONS) Dip Arch RIBA

ARCHITECT

2, Water's Edge Lane,
Chapel-en-le-Frith,
High Peak,
Derbyshire.
SK23 0LP
Tel No. 01298 815835
Fax No. 01298 815219
e Mail: Ceasark@AOL.COM

SITE	1, The Crescent, Chapel-en-le-Frith	
TITLE	EXISTING REAR ELEVATION	
SCALE 1:50	DATE MAR 2013	BY: SNC
DRAWING NO.	159 TP05	

REV	NOTES	DATE

0 1.0 1.5 2.0m
Scale