DO NOT SCALE OFF THIS DRAWING

Notes:



Materials
Natural stone to ground floor and render and dash above to match existing.
Blue slate roof



Proposed rear elevation

Proposed front elevation

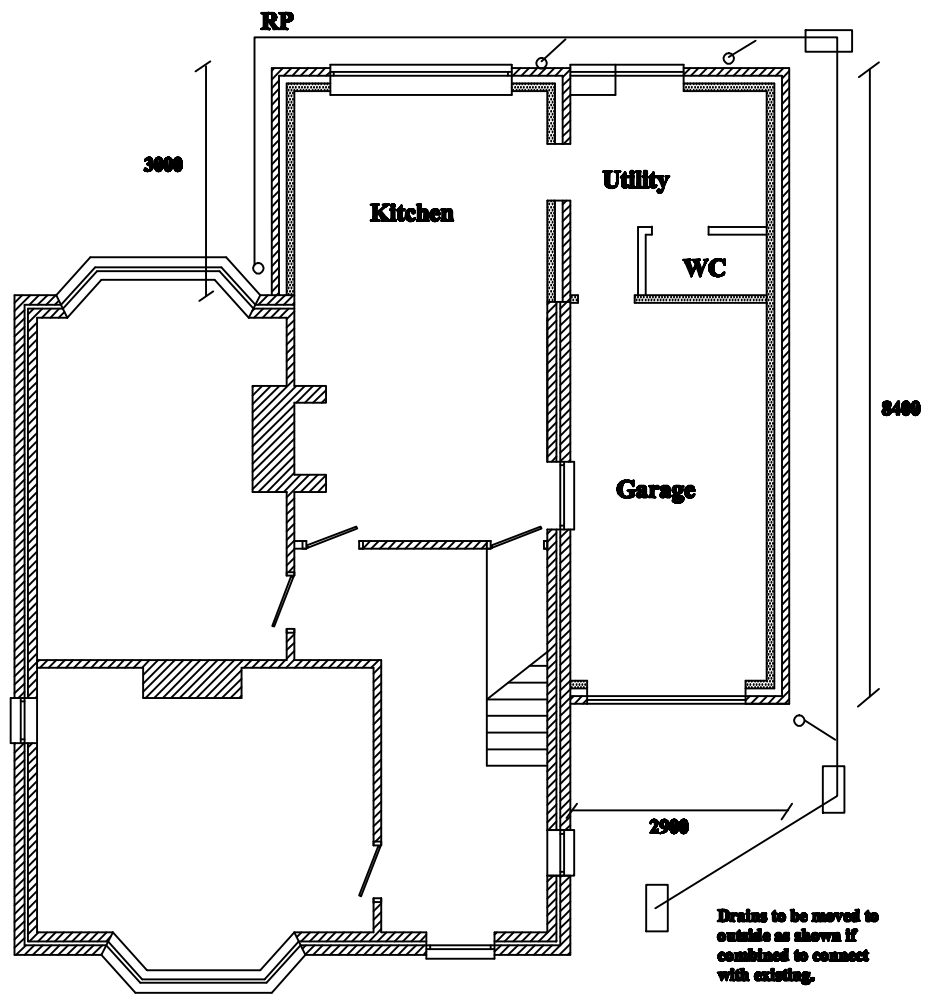

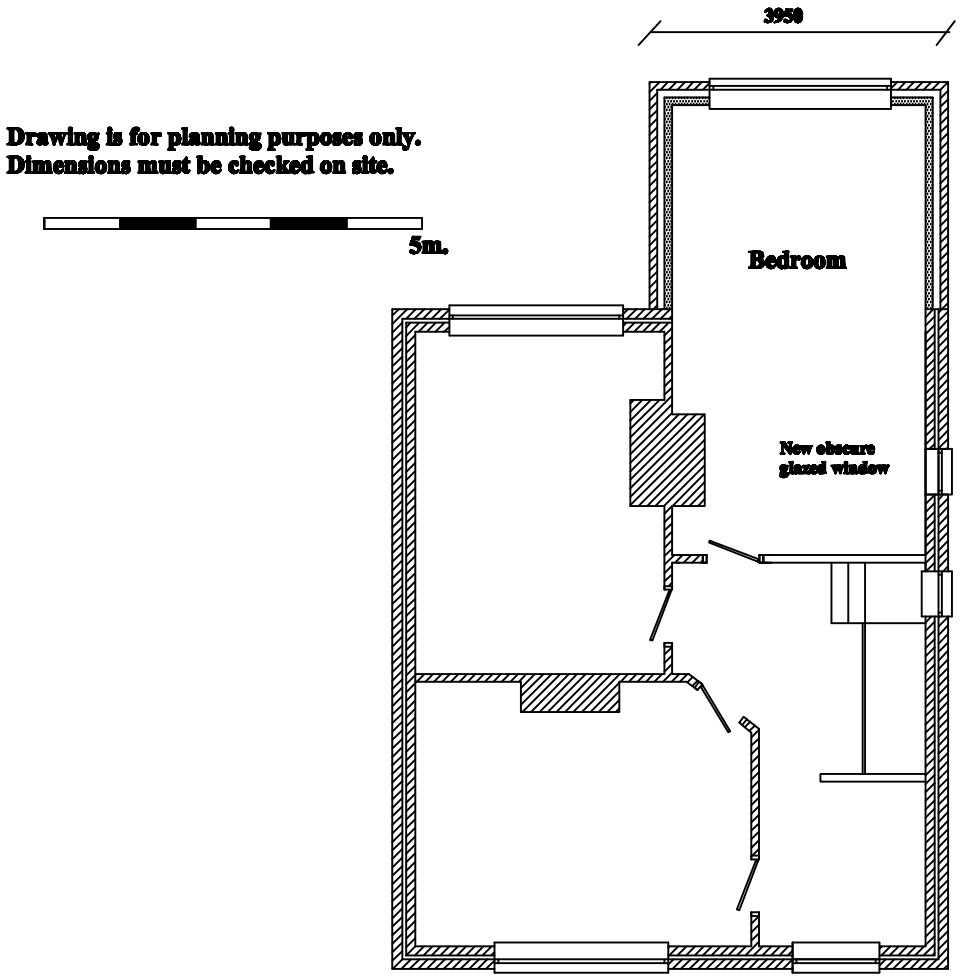

Proposed ground floor

Proposed first floor

Rev	Date	Initials	Description

STRUCTURAL AND TECHNICAL SYSTEMS

◆ CONSULTANT STRUCTURAL ENGINEERS & SURVEYORS

◆ PROJECT MANAGERS ◆ PLANNING SUPERVISORS

96, Green Lane, Buxton, Derbyshire, SK17 9DJ
Telephone: 01298 71761
Mobile: 07973 711589
Email: enquiries@structech.co.uk
Website: www.structech.co.uk

Job: 8, Mosley Rd, Buxton

Client:

Drg. Title Proposed plans and elevations

Drawn	Date: Jan 2013	Scale: 1:100
Rev.	Job No.: 1013	Drg. No.: 1012Plan2