Existing NE side elevation

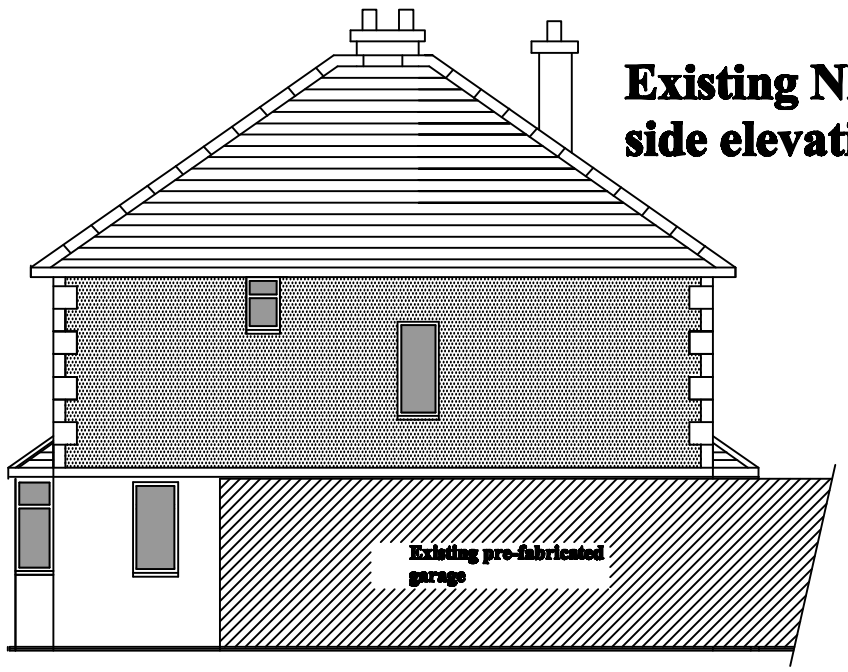

Proposed NE side elevation



Existing SW side elevation

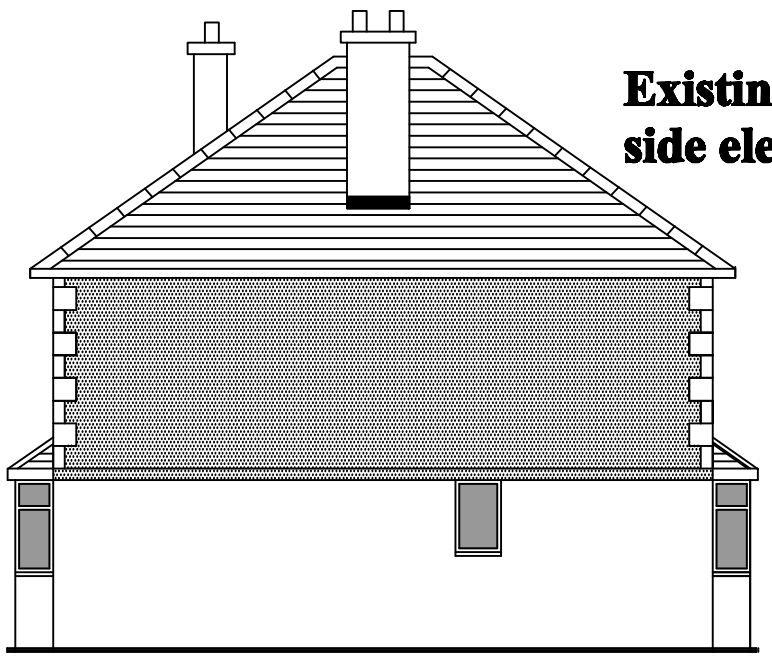

Proposed SW side elevation

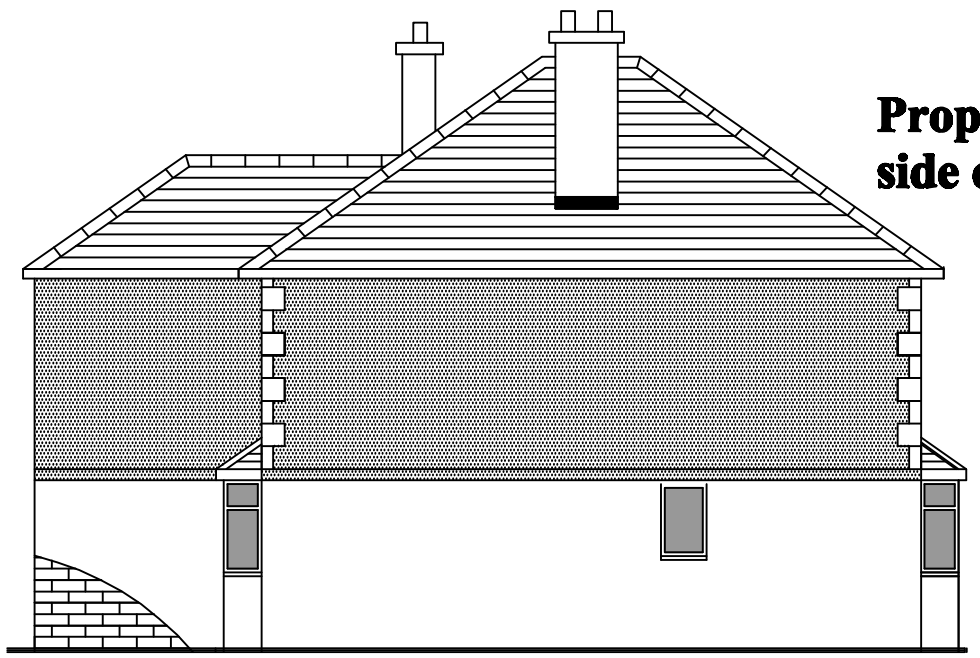

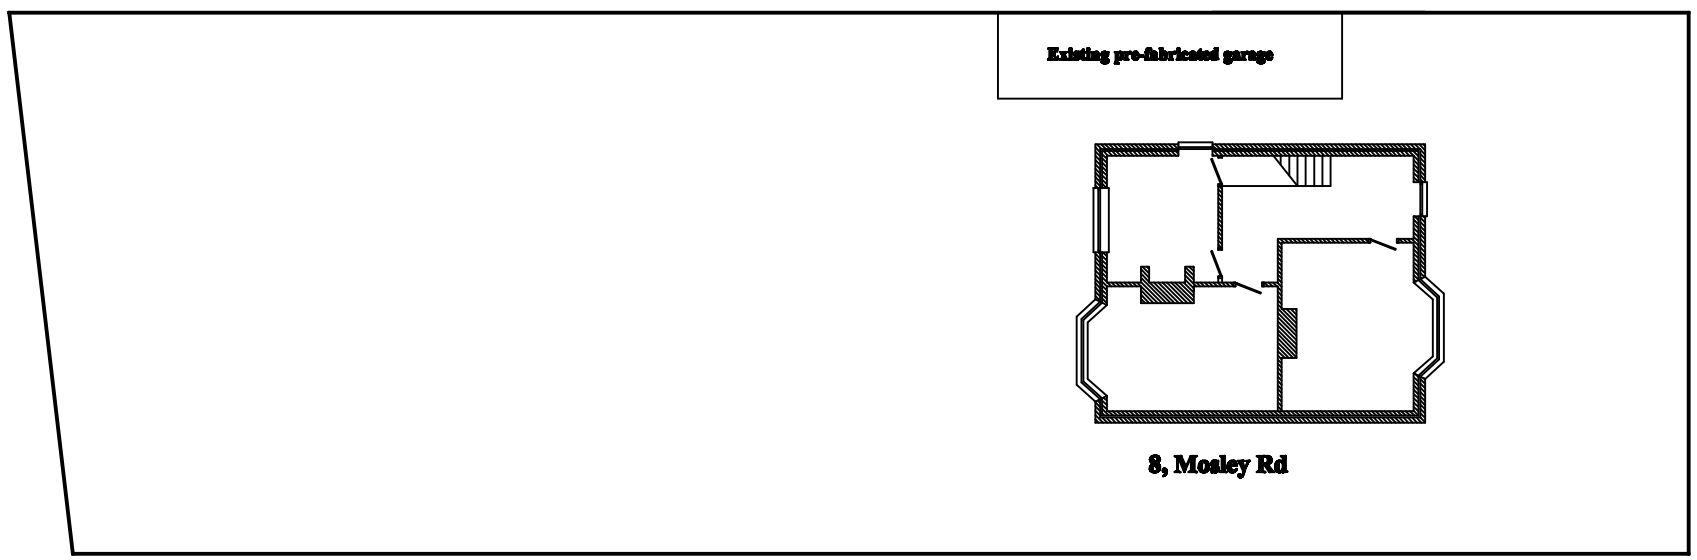

Existing site plan

DO NOT SCALE OFF THIS DRAWING

Notes:

Rev	Date	Initials	Description

STRUCTURAL AND TECHNICAL SYSTEMS

◆ CONSULTANT STRUCTURAL ENGINEERS & SURVEYORS

◆ PROJECT MANAGERS ◆ PLANNING SUPERVISORS

96, Green Lane, Buxton, Derbyshire, SK17 9DJ
Telephone: 01298 71761
Mobile: 07973 711589
Email: enquiries@structech.co.uk
Website: www.structech.co.uk

Job: 8, Mosley Rd, Buxton

Client:

Drg. Title: Side elevations and site plan

Drawn	Date	Scale
	Jan 2013	1:100, 1:200
Rev.	Job No.	Drg. No.
	1013	1012Plan3