HPK/2009/0609

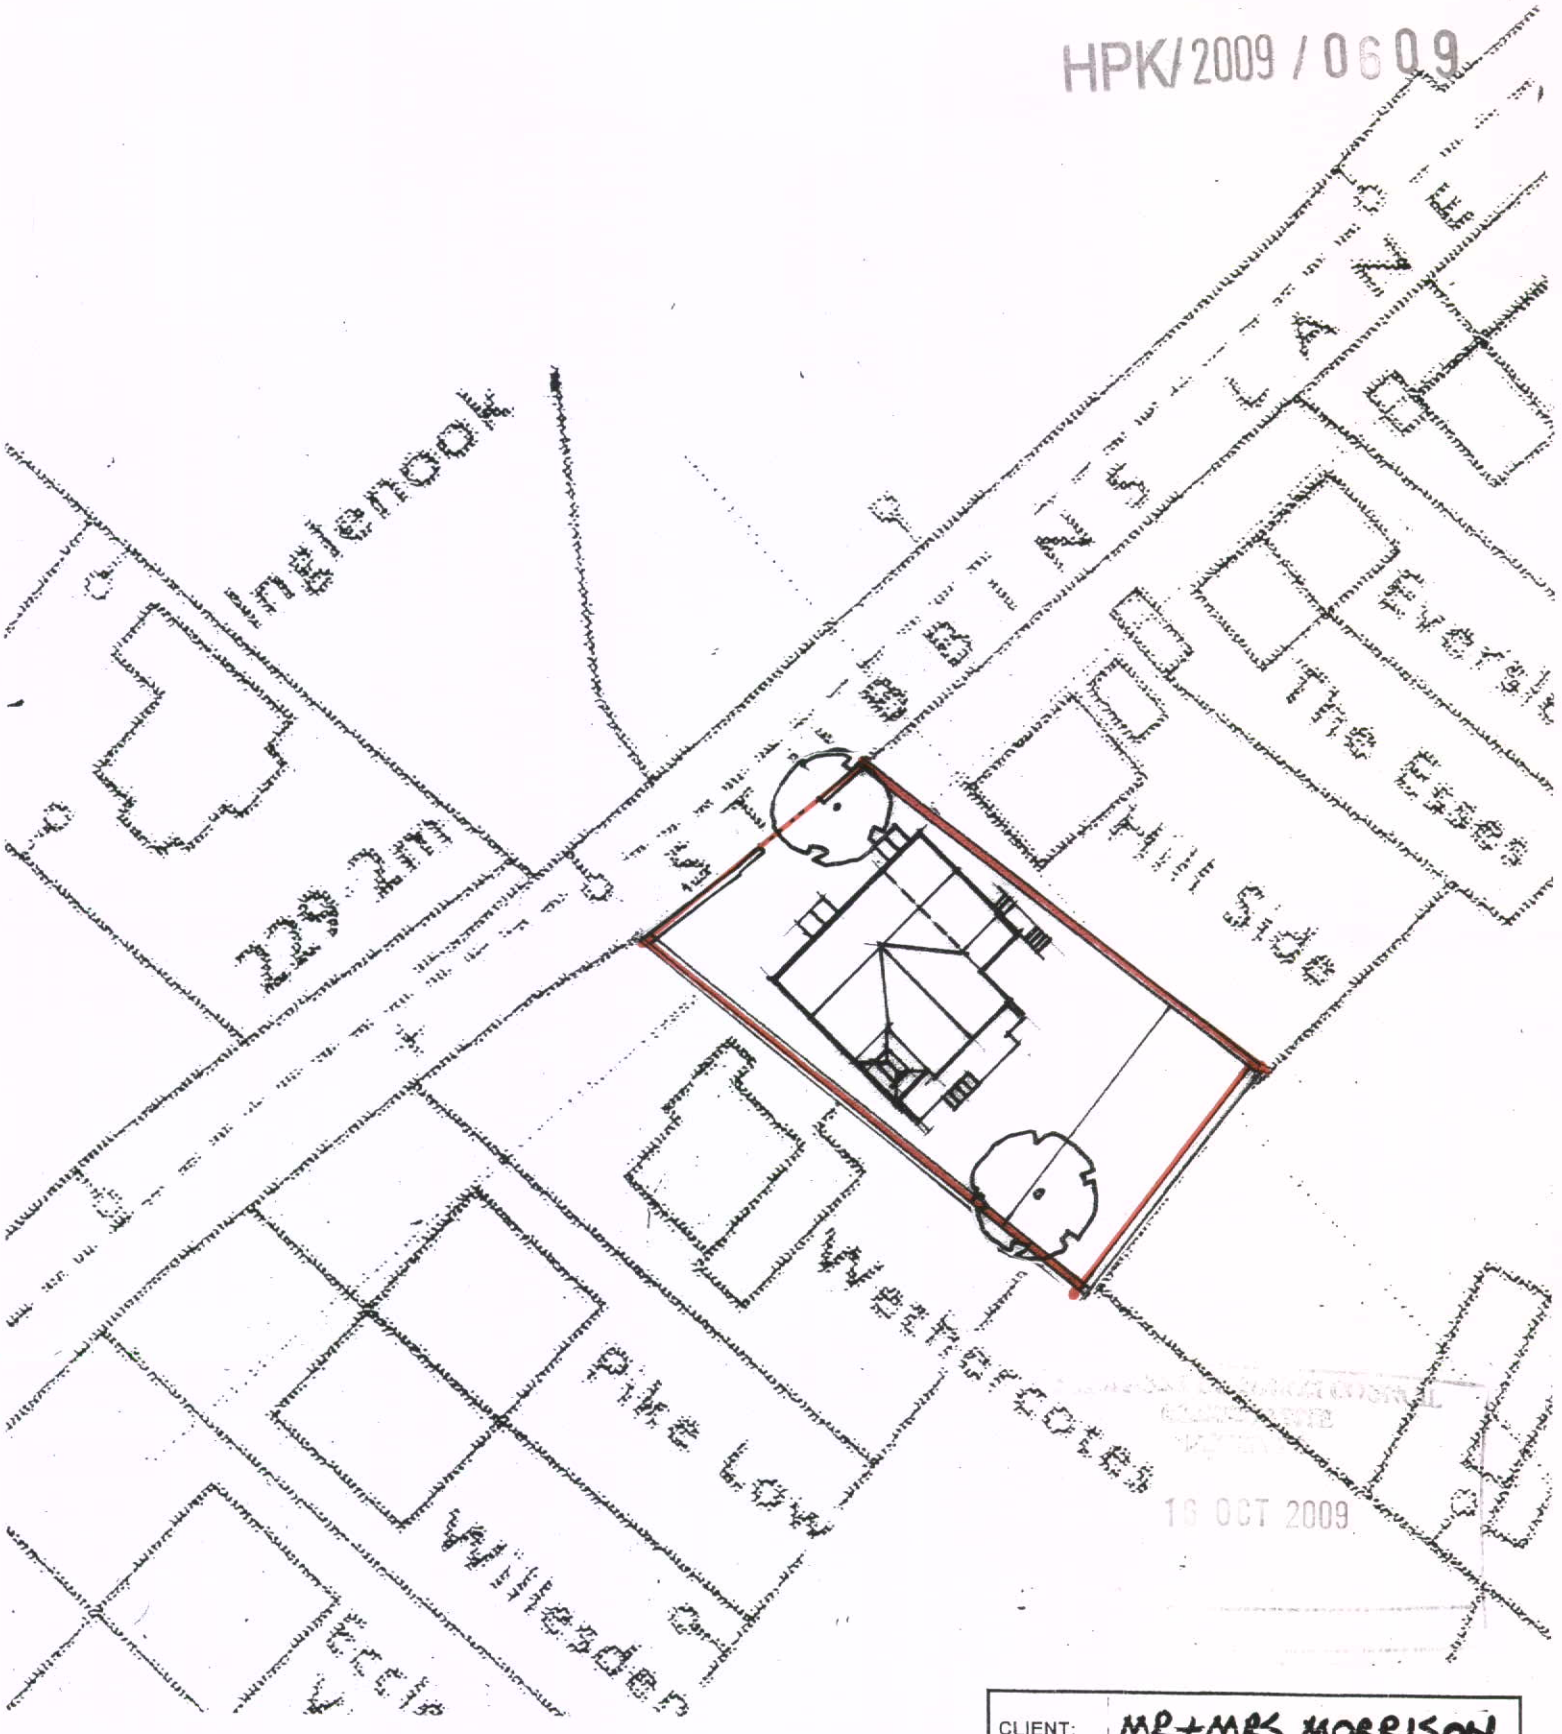

16 OCT 2009

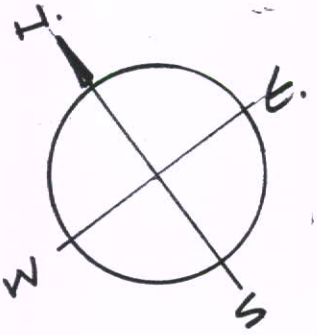

CLIENT:	MR+MRS MORRISON
PROJECT:	ASH LEA, STUBBINS LANE, CHINLEY
TITLE:	SITE PLAN.

A P DESIGN

ARCHITECTS AND PLANNING CONSULTANTS
4 KINDER VIEW, NEW MILLS, HIGH PEAK SK22 4DB
TEL 01663 747777

SCALE	DRAWING NO	REV
1:500	05	A