Notes:
All work undertaken on Highways land to be done in accordance with the new Roads & Streetworks Act 1991. (c.22)

The proposed column location shown on this drawing is subject to the receipt of Statutory Authority searches, a CAT scan and a trial dig of the proposed column location.
The final column location is to be determined by Mono Consultants based on the above information using the relevant Statutory Authority guidelines

Notes:
1 ALL DIMENSIONS ARE IN MM UNLESS NOTED OTHERWISE

N.G.R. E: 401054 N: 395909

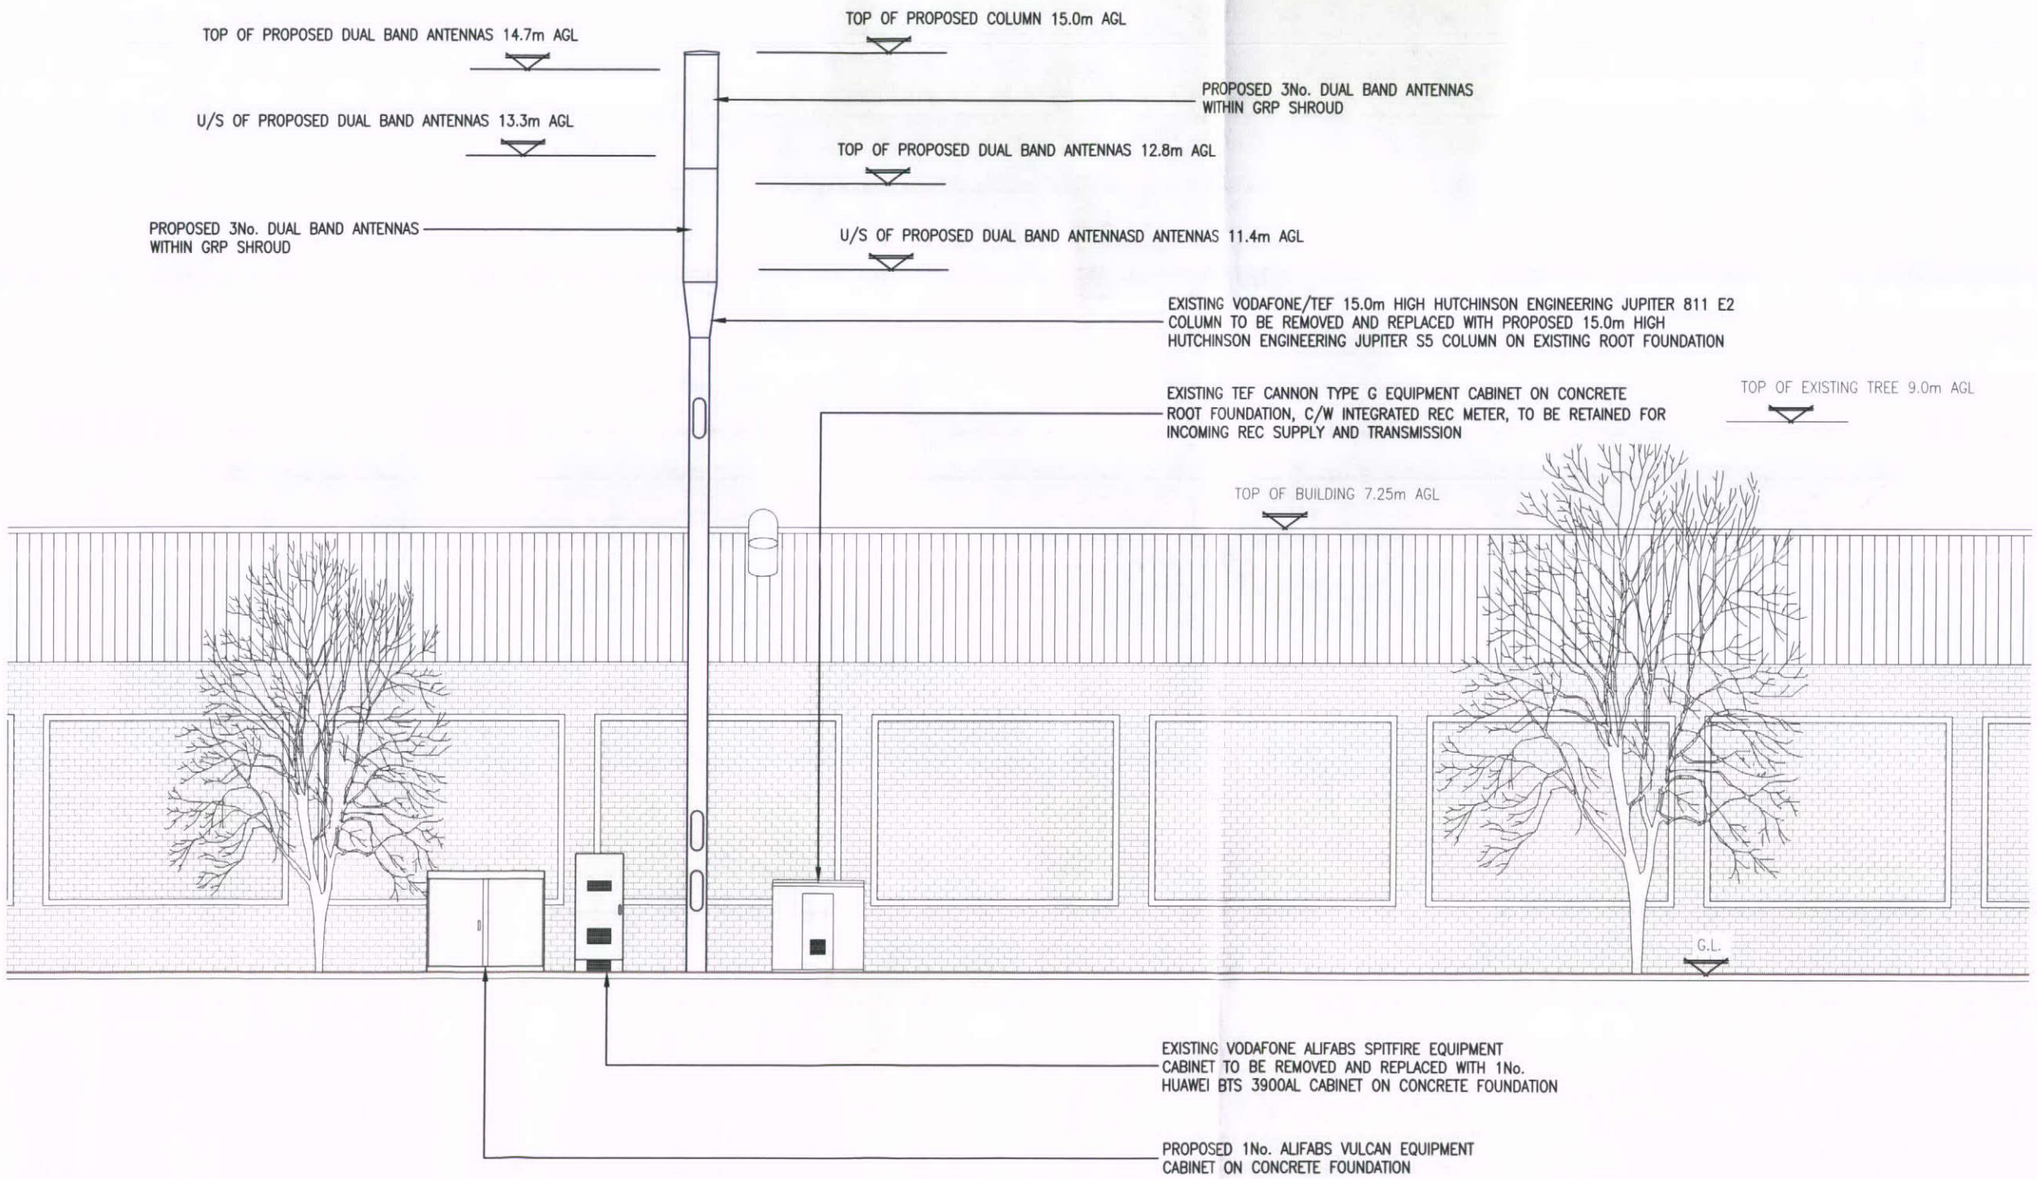

PROPOSED NORTH WEST ELEVATION
(1:100)

The drawings comply with TEF & Vodafone Standard ICNIRP guidelines.
Designed in accordance with Cornerstone document: CORN/09/006

REV	MODIFICATION	BY	CH	DATE
A	Issued for Approval	CG	JT	12.03.13

mono#
MONO CONSULTANTS LIMITED
No. 58 Cygnet Court
Timothy's Bridge Road
Stratford-upon-Avon
Warwickshire
CV37 9NW
t. 44 (0)1789 206500
f. 44 (0)1789 206529
www.monoconsultants.com

CTIL

Cell Name	Opt
HOLLINGWORTH CENTRE	A

Cell ID No

CTIL	Host	Sharer
(CTIL) 129445	(VF) 77922	(TEF) 041343

Site Address / Contact Details

WOOLEY BRIDGE IND EST
WOOLEY BRIDGE ROAD
HOLLINGWORTH
SK13 2NS

Drawing Title: PROPOSED SITE ELEVATION

Purpose of issue: PLANNING

Drawing Number: 302

Scale:	Drawn:	Date:	Issue:
As Shown	CG	12.03.13	A

Checked:	Date:	Approved:	Date:
JT	12.03.13	PA	12.03.13