SITE LOCATION



0 1km 2km

Scale

SITE LOCATION
(Scale 1:50000)

Ordnance Survey map extract
based upon Landranger map series
with the permission of the controller of
Her Majesty's Stationery Office
Mono Consultants Limited licence no. ES100017753
Crown copyright.



SITE PHOTOGRAPH

N

W E

S

SITE LOCATION

= Access Route

= Directions to Site

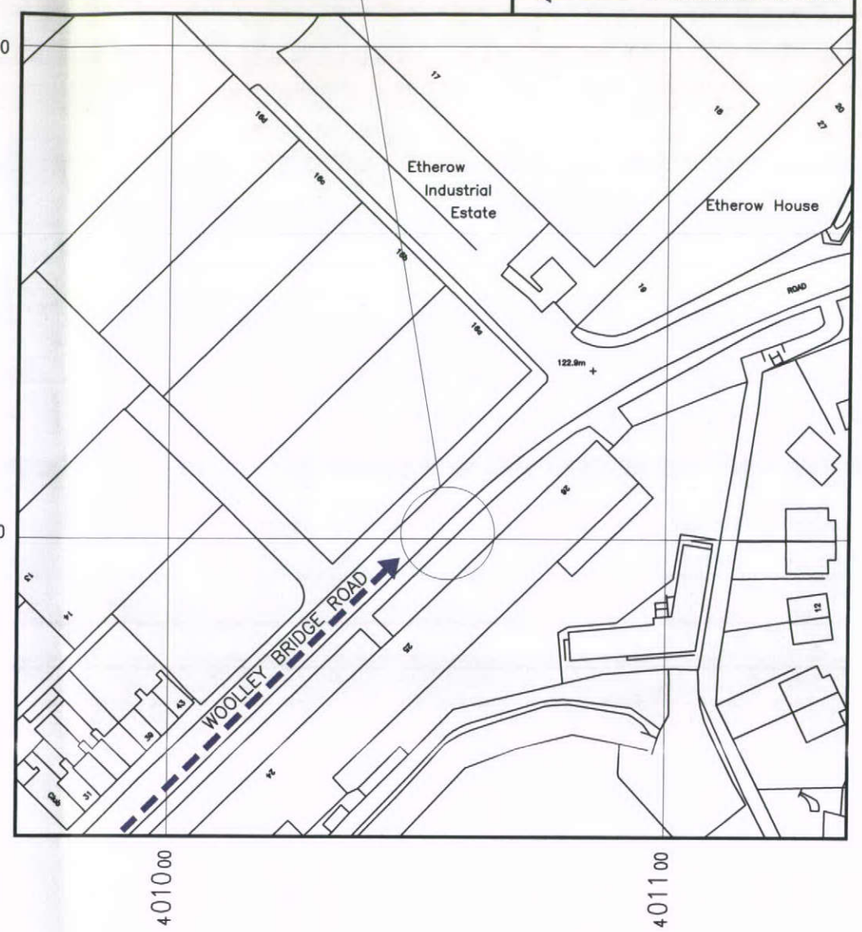

DETAILED SITE LOCATION
(Scale 1:1250)

Based upon Ordnance Survey map extract
with the permission of the Controller of
Her Majesty's Stationery Office.
Crown copyright.
Mono Consultants Limited licence no. ES100017753
Promap licence no. A152065A0001

Notes:
1 ALL DIMENSIONS ARE IN MM UNLESS NOTED OTHERWISE

N.G.R E: 401054 N: 395909

DIRECTIONS TO SITE

FROM THE EAST END OF THE M67, TAKE THE A57 TOWARDS GLOSSOP. AFTER APPROX. 1.2 MILES TURN RIGHT AT THE TRAFFIC LIGHTS, REMAINING ON THE A57. AT THE ROUNDABOUT, TAKE THE 1ST EXIT ONTO WOOLEY BRIDGE ROD. THE SITE IS LOCATED APPROX 150m ON THE RIGHT HAND SIDE.

REV	MODIFICATION	BY	CH	DATE
A	Issued for Approval	CG	JT	12.03.13

mono

MONO CONSULTANTS LIMITED
No. 58 Cygnet Court
Timothy's Bridge Road
Stratford-upon-Avon
Warwickshire
CV37 9NW
t. 44 (0)1789 206500
f. 44 (0)1789 206529
www.monoconsultants.com

CTIL

Cell Name	Opt
HOLLINGWORTH CENTRE	A

Cell ID No

CTIL	Host	Sharer
(CTIL) 129445	(VF) 77922	(TEF) 041343

Site Address / Contact Details

WOOLEY BRIDGE IND EST
WOOLEY BRIDGE ROAD
HOLLINGWORTH
SK13 2NS

Drawing Title: SITE LOCATION MAPS

Purpose of issue: PLANNING

Drawing Number: 100

Scale:	Drawn:	Date:	Issue:
As Shown	CG	12.03.13	A

Checked:	Date:	Approved:	Date:
JT	12.03.13	PA	12.03.13