HPK/2013/0141
HIGH PEAK
28 MAR 2013
COUNCIL

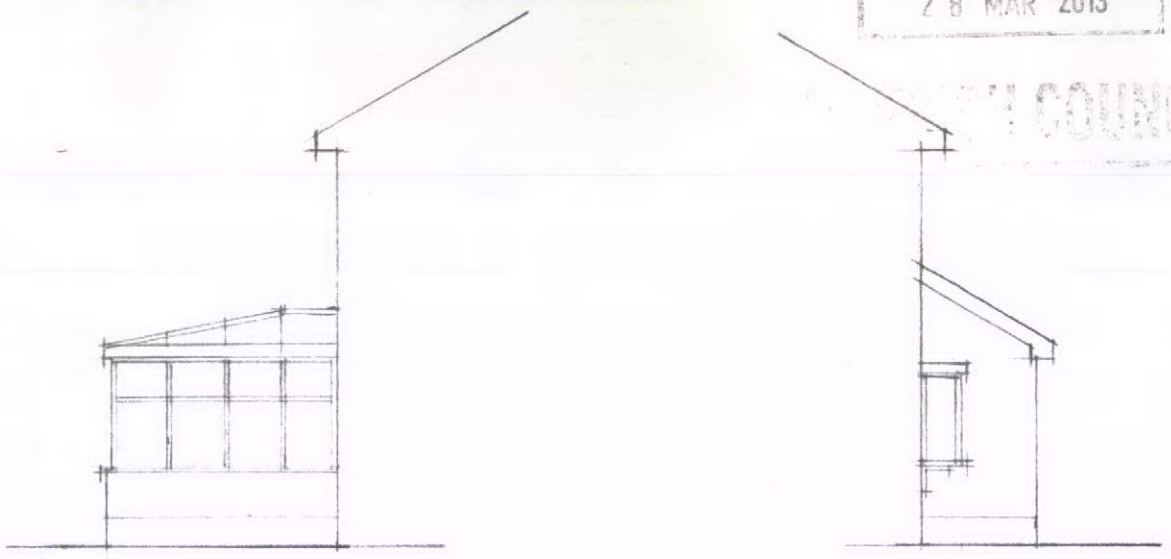

SOUTH-EAST ELEVATION ~ EXISTING

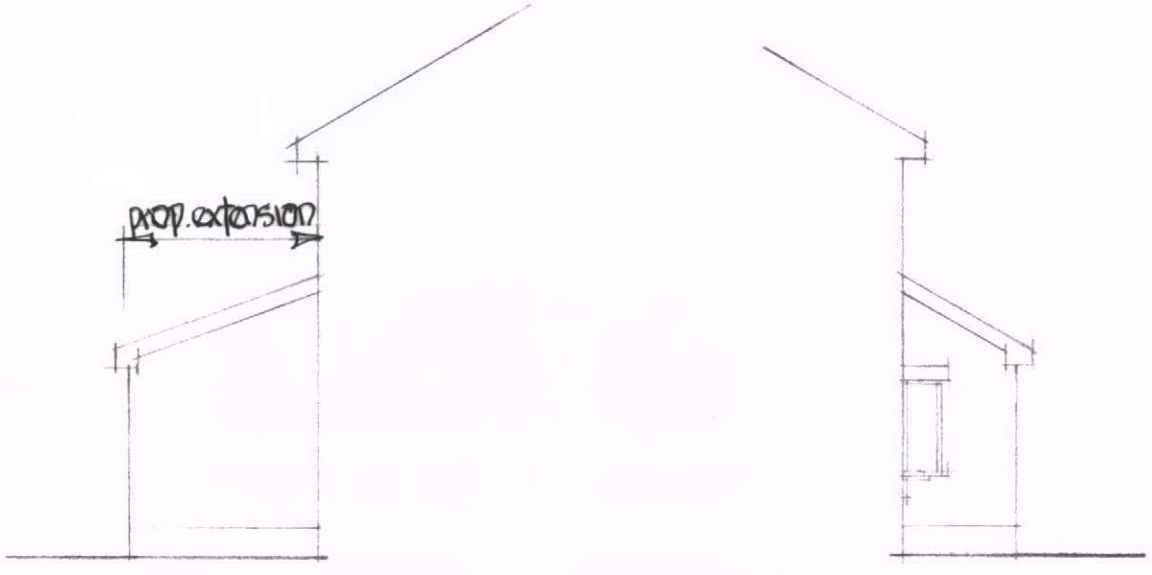


SOUTH-EAST ELEVATION ~ PROPOSED

PROPOSED EXTENSIONS AND ALTERATIONS AT No. 4 LANGLEY DRIVE
FOR MR. AND MRS S. YARTLEY

SCALE 1:100

DWG. No. SY/201