HDK/2013/0141

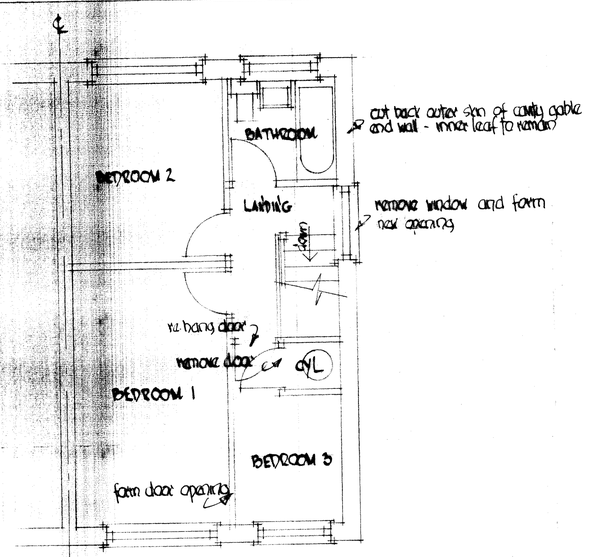

FIRST FLOOR PLAN ~ EXISTING

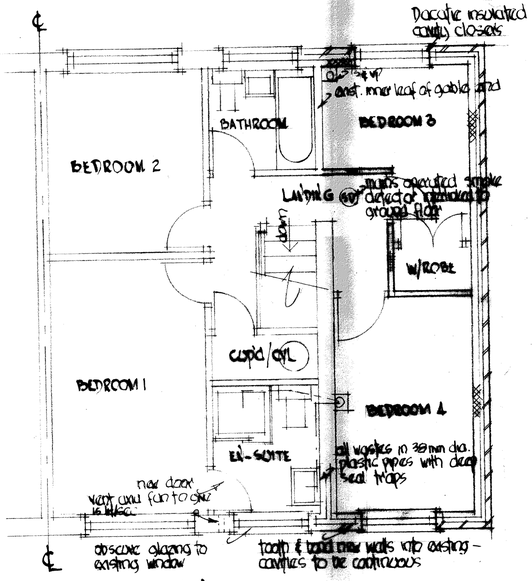

FIRST FLOOR PLAN ~ PROPOSED

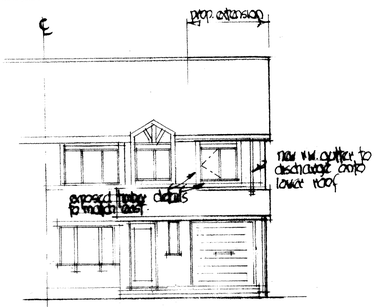

℄ NORTH ~ EAST ELEVATION ~ PROPOSED

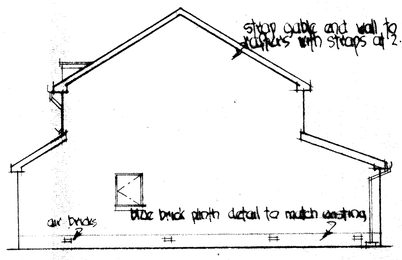

NORTH-WEST ELEVATION ~ PROPOSED

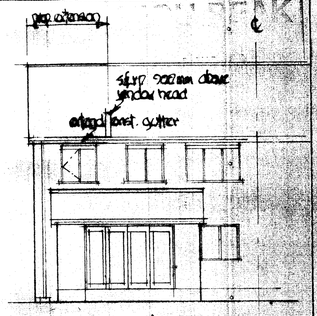

SOUTH-WEST ELEVATION ~ PROPOSED

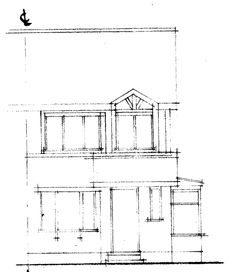

NORTH-EAST ELEVATION ~ EXISTING

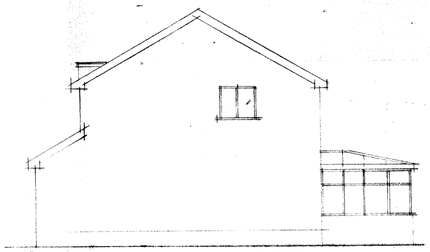

NORTH-WEST ELEVATION ~ EXISTING

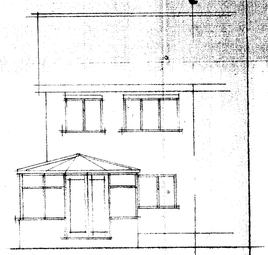

SOUTH-WEST ELEVATION ~ EXISTING

Note :-
1) all new drains to be in 100mm plastic pipework
2) drains thro' walls to have lintol over
3) drains under building to be encased in pea gravel
4) foundations adjacent to drains to be taken down below invert
5) electrical installation to be carried out by qualified electrical contractors
6) new light fitting to be fitted with energy saving lamps
7) new radiators to be fitted with thermostatic valves
8) for details of steel beams see structural engineers calcs. sheets
9) foundation depth near trees to be in accordance with NHBC guide

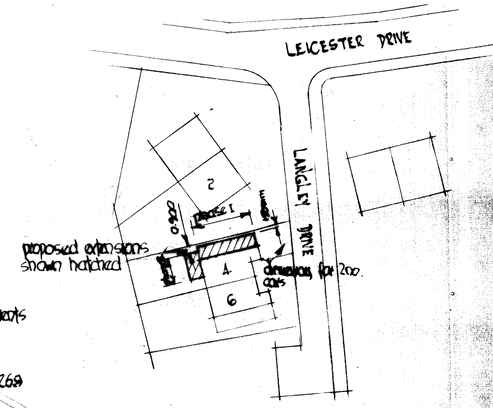

LOCATION PLAN scale 1:500

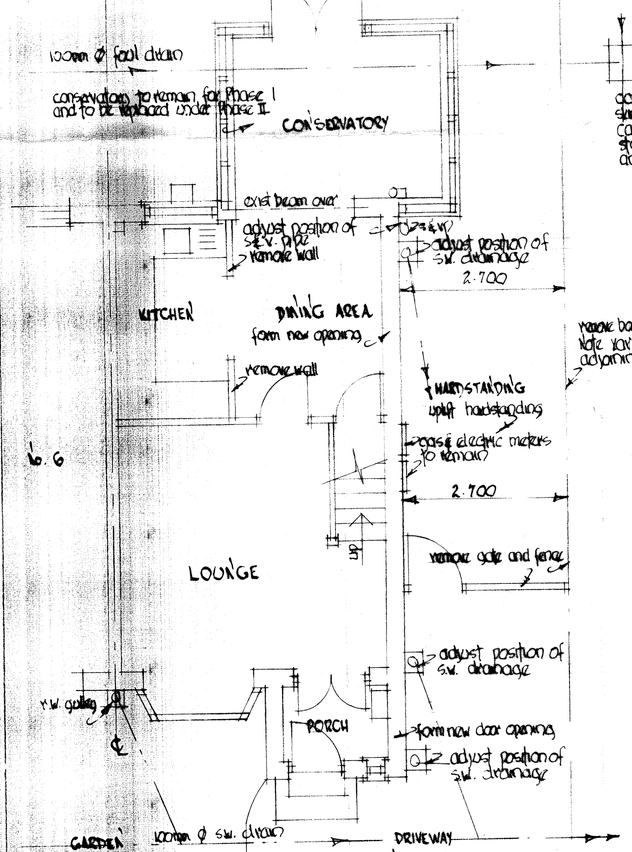

GROUND FLOOR PLAN ~ EXISTING

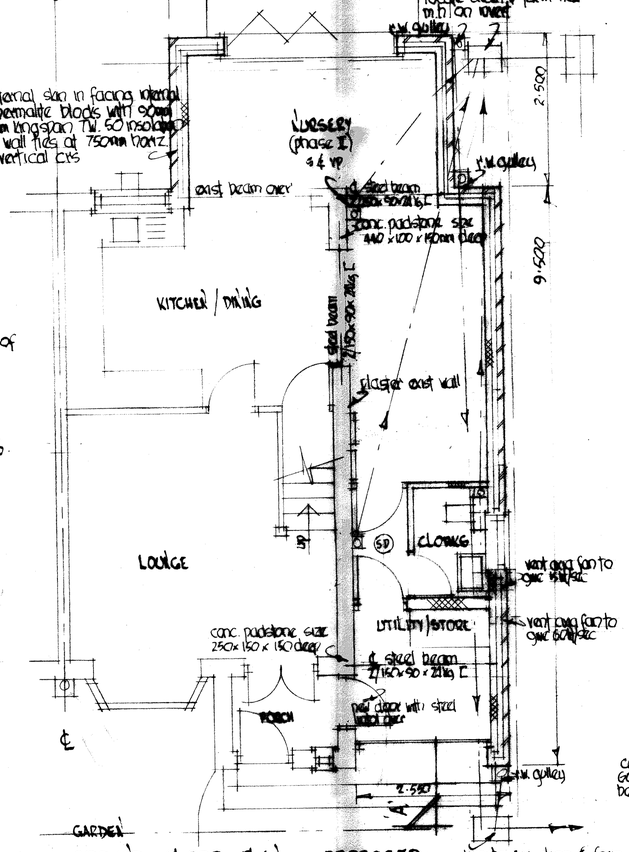

GROUND FLOOR PLAN ~ PROPOSED

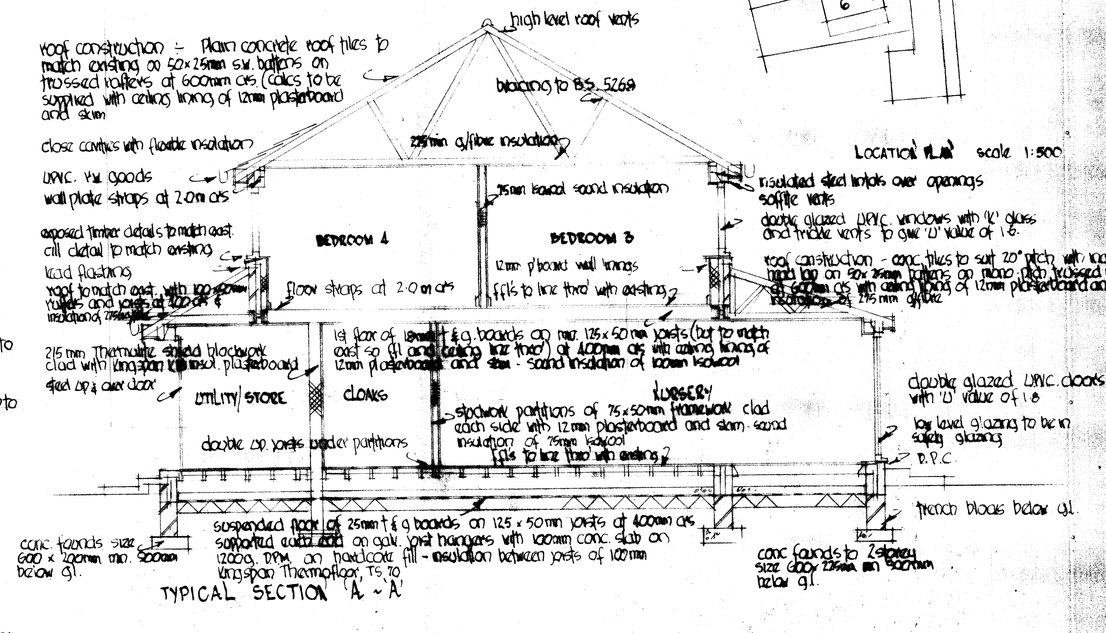

TYPICAL SECTION 'A ~ A'

PROPOSED EXTENSIONS AND ALTERATIONS AT No. 4 LANGLEY DRIVE GLOSSOP DERBYSHIRE ~ FOR ~ MR. & MRS. S. YARDLEY

SCALE 1:100 1:50
DWG. No. SY/101