EXISTING CROSS SECTION THROUGH FIELD

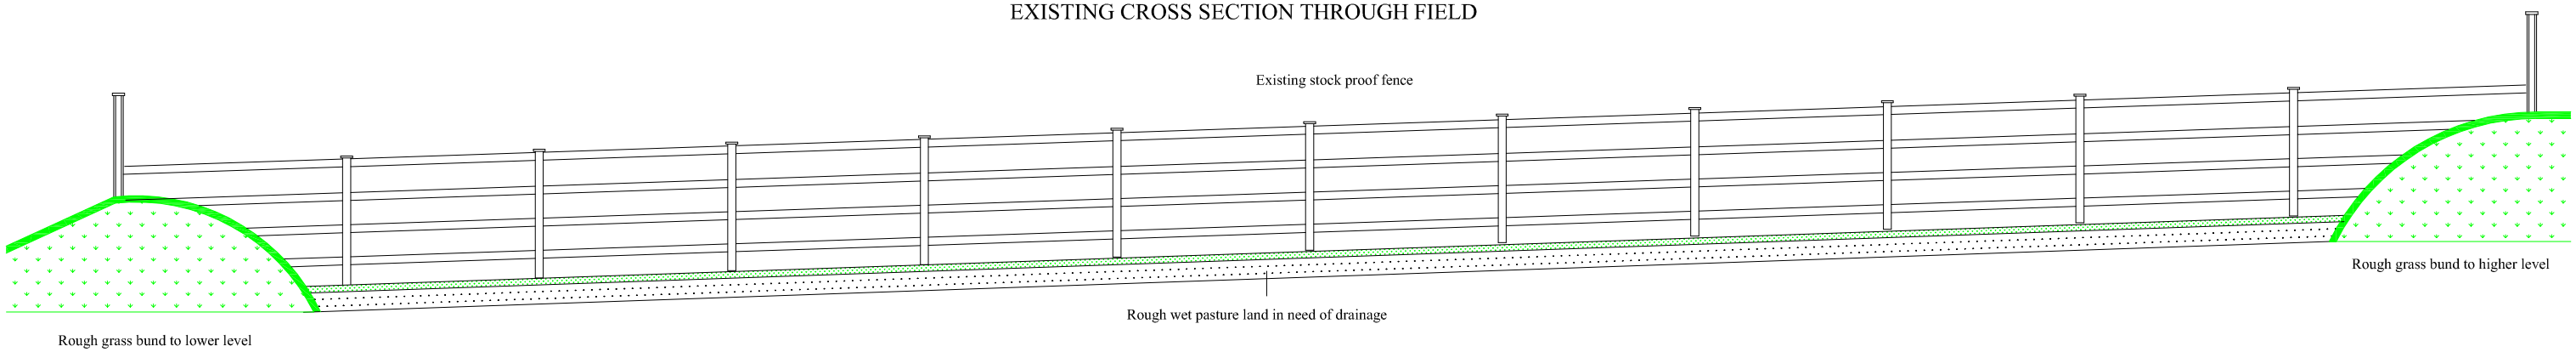

EXISTING SECTION THROUGH WIDTH OF FIELD

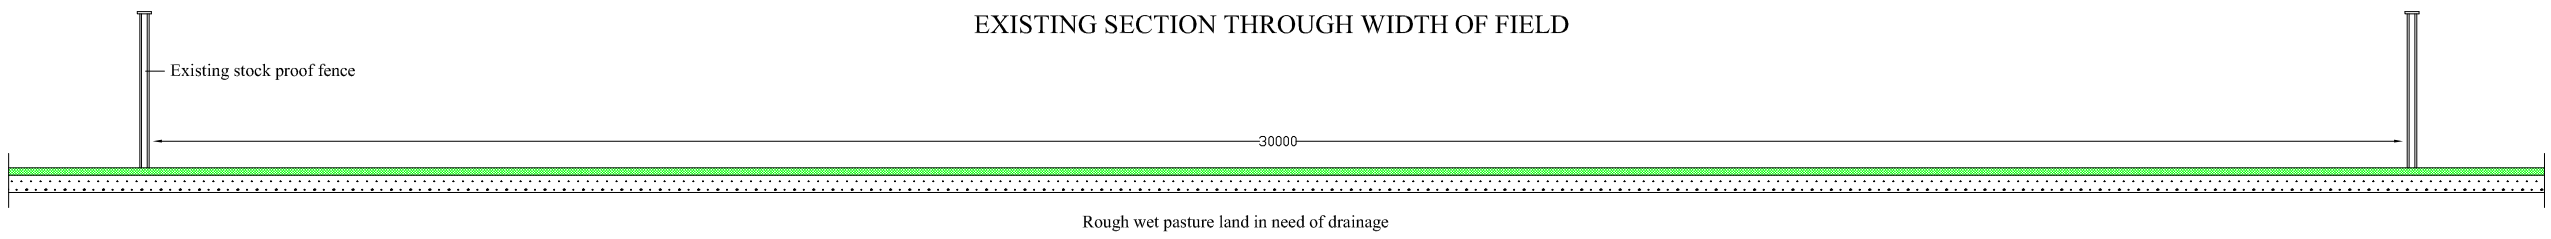

PROPOSED SECTION THROUGH WIDTH OF MENAGE

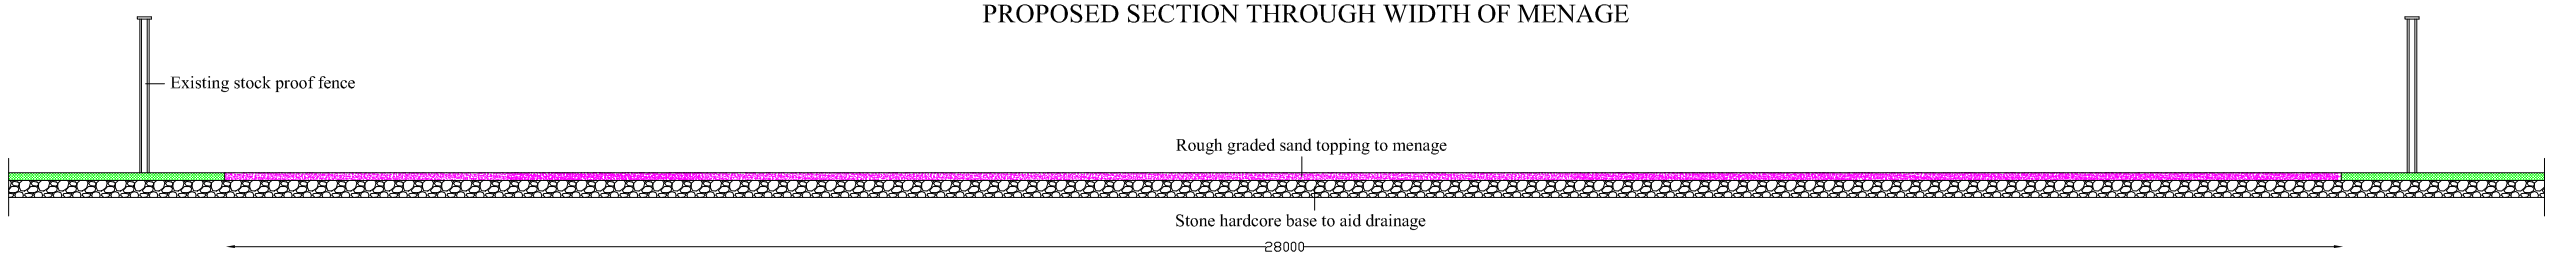

PROPOSED CROSS SECTION THROUGH MENAGE

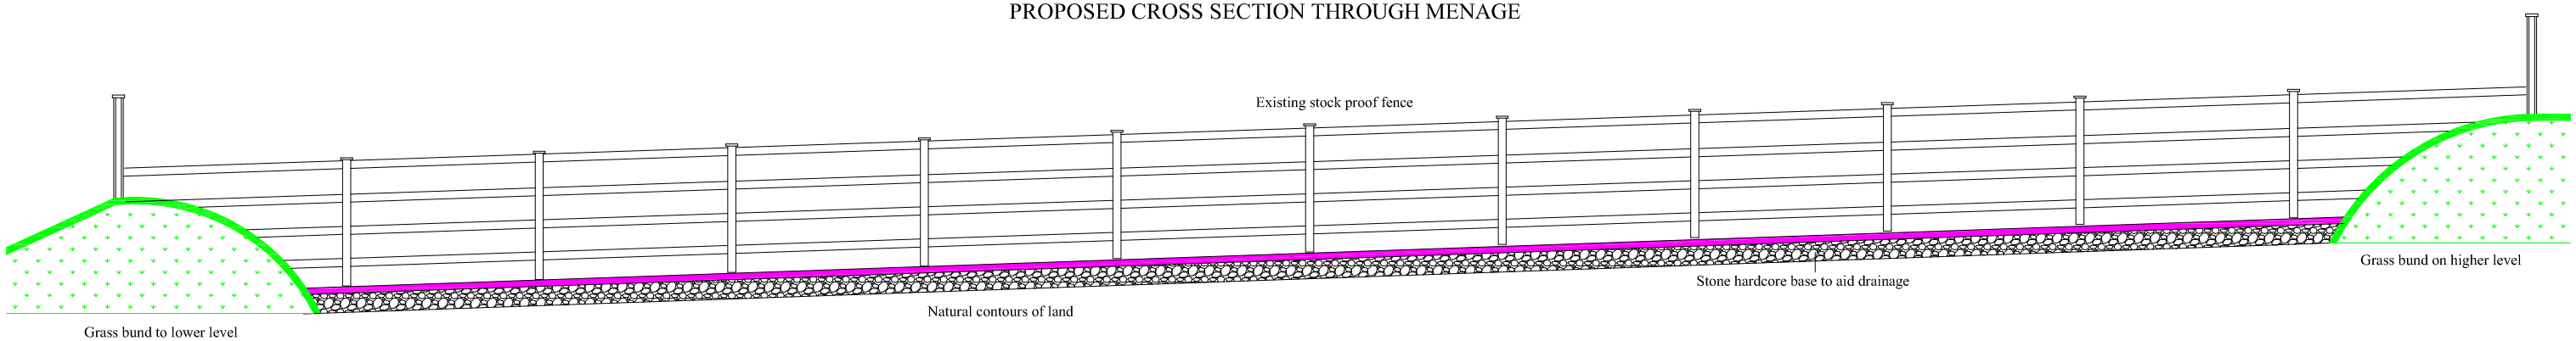

SCALE 1:100

DRAWING NO. 02