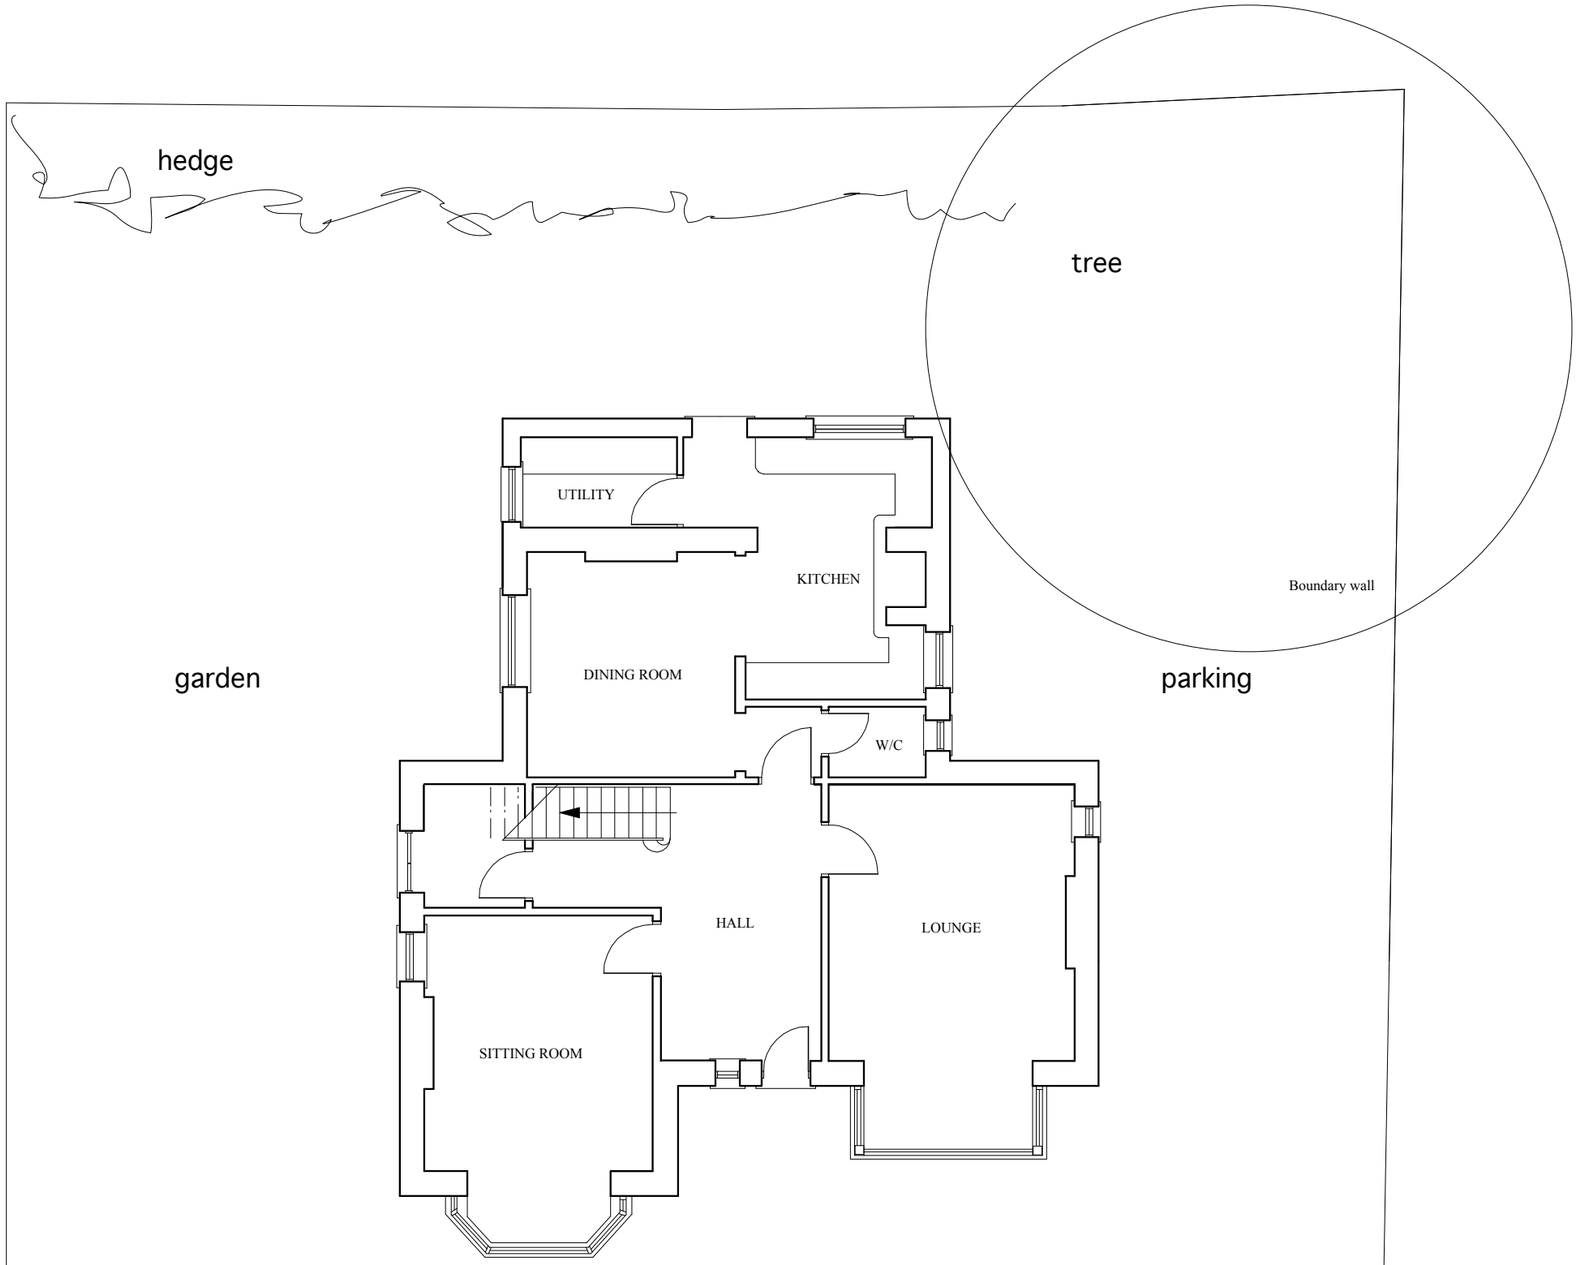

EXISTING GROUND FLOOR PLAN

N

0 1 2 3 4 5m

Mattin MacLean Ltd
Chartered Architects
1 Market Street, Whaley Bridge
High Peak, SK23 7AA
Tel: 01663 733336 Fax: 01663 719916
Email: rvm@mattinmaclean.co.uk

Project	Job No
67 Whaley Lane Whaley Bridge	M1201
Title	**Date**
Ground Floor Plan as existing	Apr '12
	Scale 1:100

Category	CiSfb Element	Sequential No	Revision
		03	

THESE DWGS. ARE FOR PLANNING APPROVAL ONLY AND SHOULD NOT BE USED FOR ANY OTHER PURPOSE WITHOUT PRIOR CONSENT OF THE ARCHITECT.