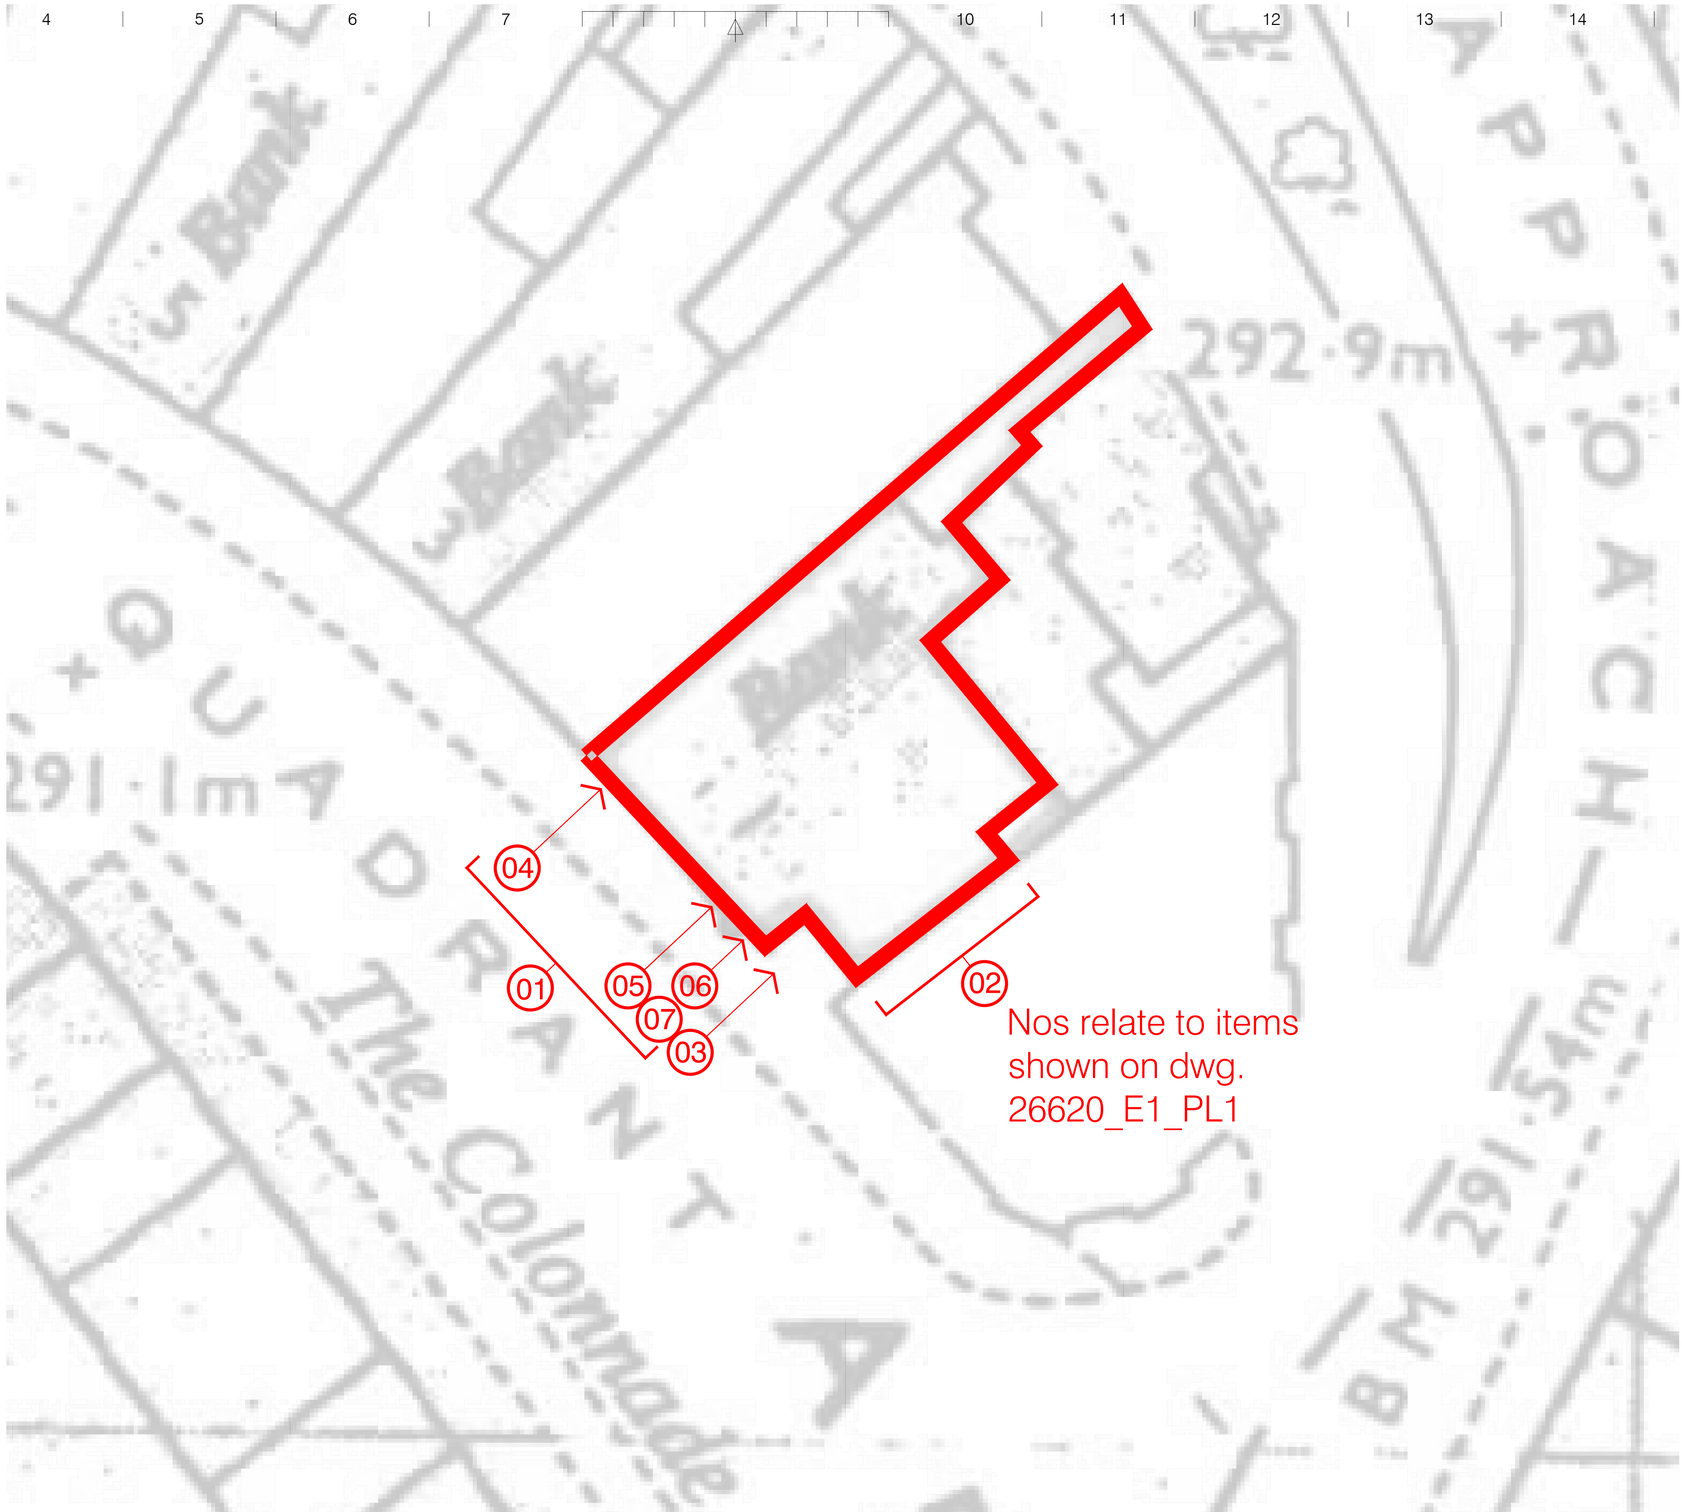

Nos relate to items shown on dwg. 26620_E1_PL1

Notes:	Rev	Date	Notes	Rev	Date	Notes
Copyright of this drawing is reserved by AXIS Architecture and issued on the condition that it is not copied, reproduced or disclosed to any third party either wholly or in part without the consent in writing of AXIS Architecture. The contractor must verify all dimensions on site before making shop drawings or commencing work of any kind. No dimensions to be scaled from this drawing.	-					

Client: HSBC

Project: HSBC: Buxton
1 The Quadrant, Buxton
Derbyshire SK17 6AW

Title: Block Plan

Status: PLANNING

Scale A1	Scale A3	Date	Drawn	Checked
1:100	1:200	25.03.13	DM	

Job No.: 26620_BP_PL1

Revision:

AXIS Architecture and Design Ltd,
Talbot Chambers,
2-6 North Church Street,
Sheffield, S1 2DH.

tel: +44(0)114 2490944
fax: +44(0)114 2490966
www.axis-architecture.com
designed@axis-architecture.com

AXIS architecture