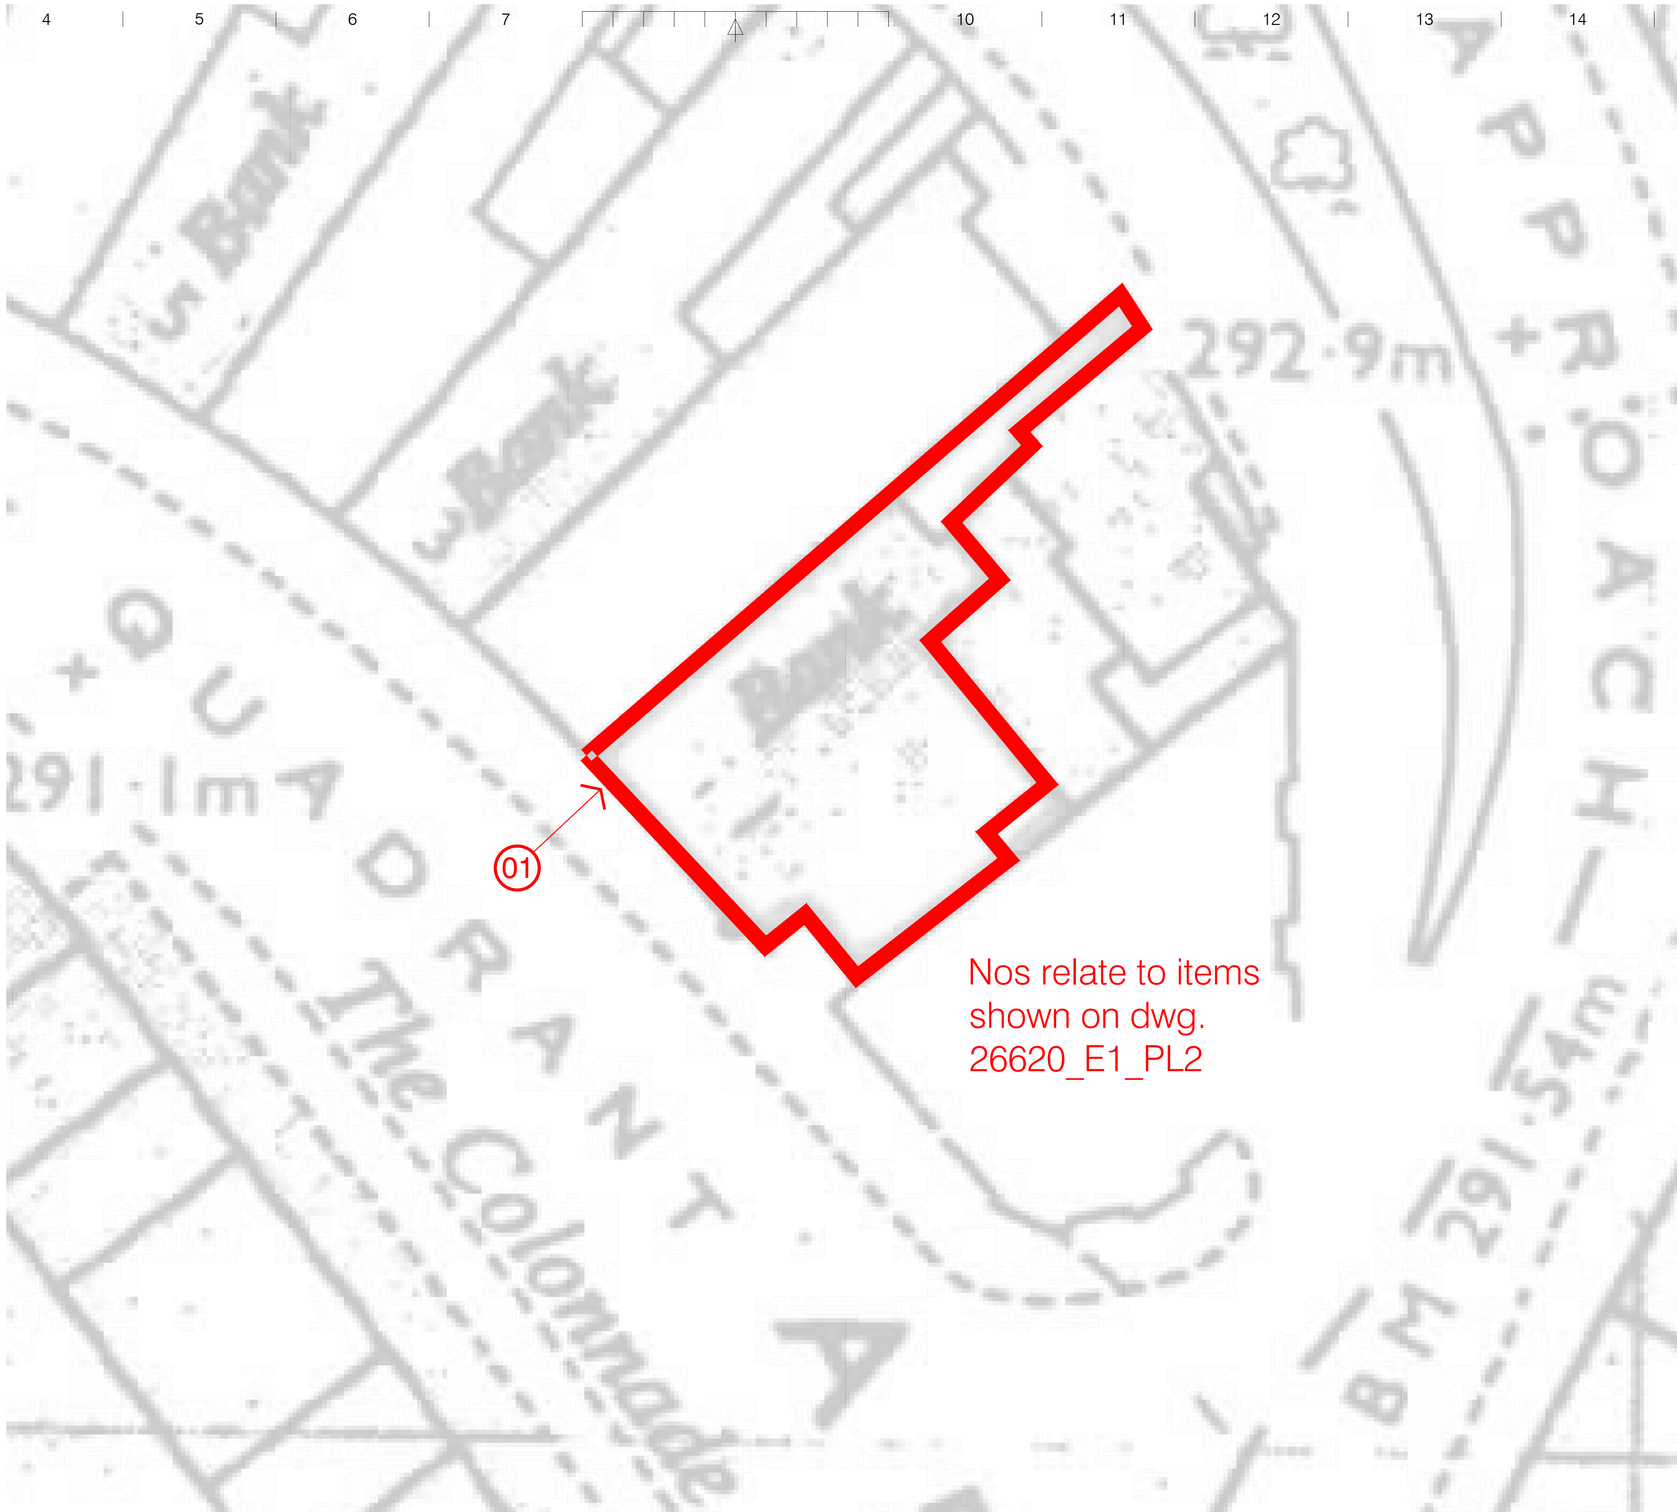

Nos relate to items shown on dwg. 26620_E1_PL2

Notes:	Rev	Date	Notes	Rev	Date	Notes
Copyright of this drawing is reserved by AXIS Architecture and issued on the condition that it is not copied, reproduced or disclosed to any third party either wholly or in part without the consent in writing of AXIS Architecture. The contractor must verify all dimensions on site before making shop drawings or commencing work of any kind. No dimensions to be scaled from this drawing.	-					

Client HSBC	Project HSBC: Buxton 1 The Quadrant, Buxton Derbyshire SK17 6AW					Title Block Plan
Status PLANNING	Scale A1 1:100 A3 1:200		Date 25.03.13	Drawn DM	Checked	Job No. 26620_BP_PL2 Revision
AXIS Architecture and Design Ltd, Talbot Chambers, 2-6 North Church Street, Sheffield, S1 2DH.	tel: +44(0)114 2490944 fax: +44(0)114 2490966 www.axis-architecture.com designed@axis-architecture.com					AXIS architecture

X:\26620_HSBC_BuxtonRefresh\Drawing\CAD\26620_SLP_Buxton.dwg, 25/03/2013 12:22:32