HPK/2013/0142
HIGH PEAK
2 APR 2013
BOROUGH COUNCIL

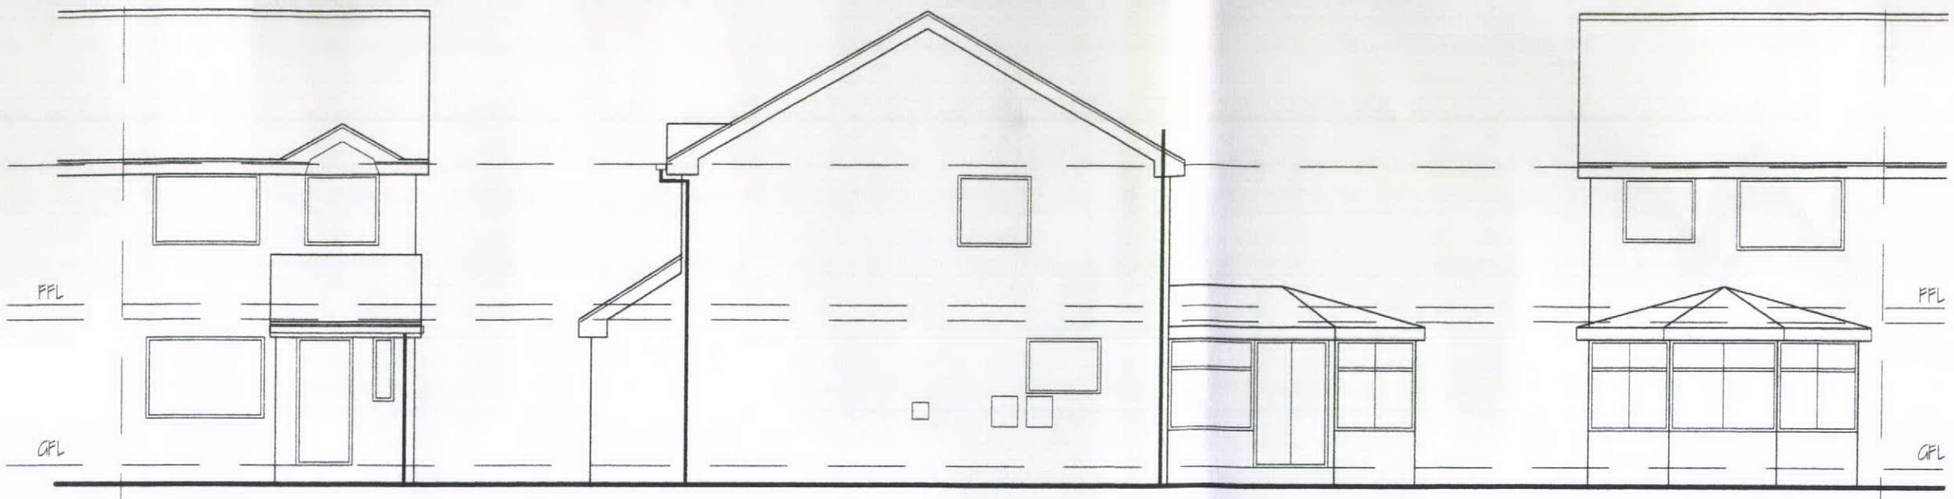

front elevation

gable elevation

rear elevation

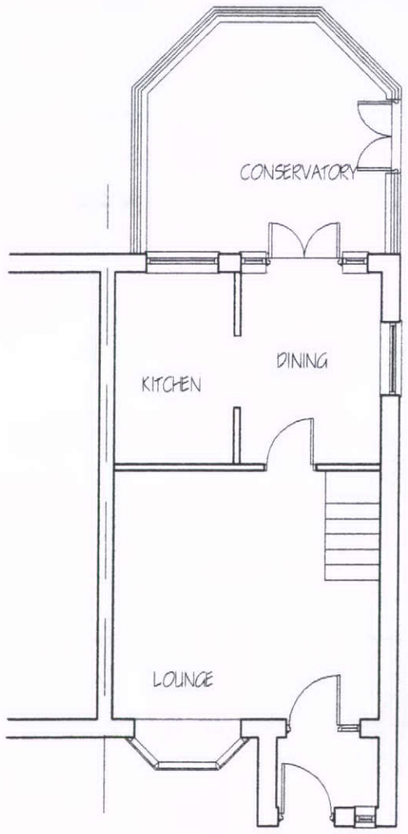

ground floor plan

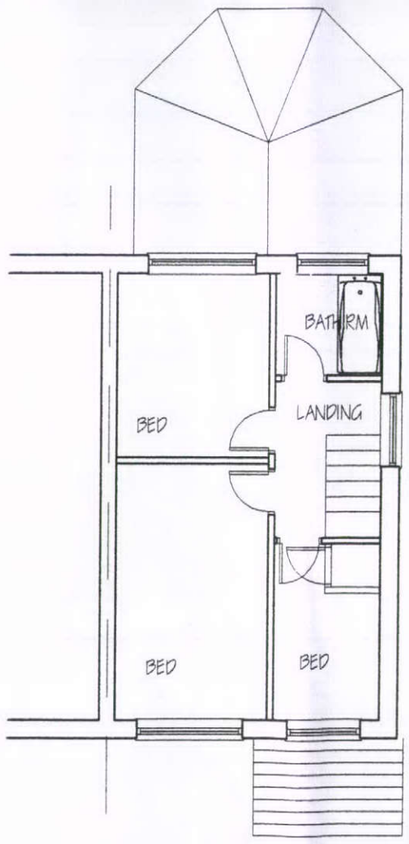

first floor plan

LAYOUT AS EXISTING

scale 1:100 1:50

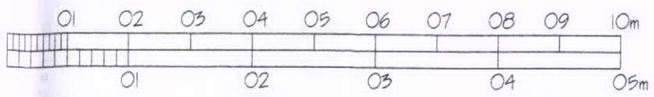

ALL DIMENSIONS TO BE CHECKED ON SITE PRIOR TO ORDERING OR ERECTING MATERIALS DO NOT SCALE.

JPP DESIGN SERVICES LTD
141 STOCKPORT RD
GEE CROSS, HYDE,
SK 14 5RA
Tel No. 0161-368-4250
Mob No. 07705 348857
Email: john@jppdesign.co.uk

PROPOSED KITCHEN, GARAGE AND BED RM EXT.N

CLIENT
Mr R. SMITH
7 ARUNDEL GRANGE
SYMMONDLEY GLOSSOP SK13 6UP

REV.	DRG NO. JPP / 780_001
DATE MAR 2013	SCALE 1:100 @ A3