HPK/2013/0142
HIGH PEAK
2 APR 2013

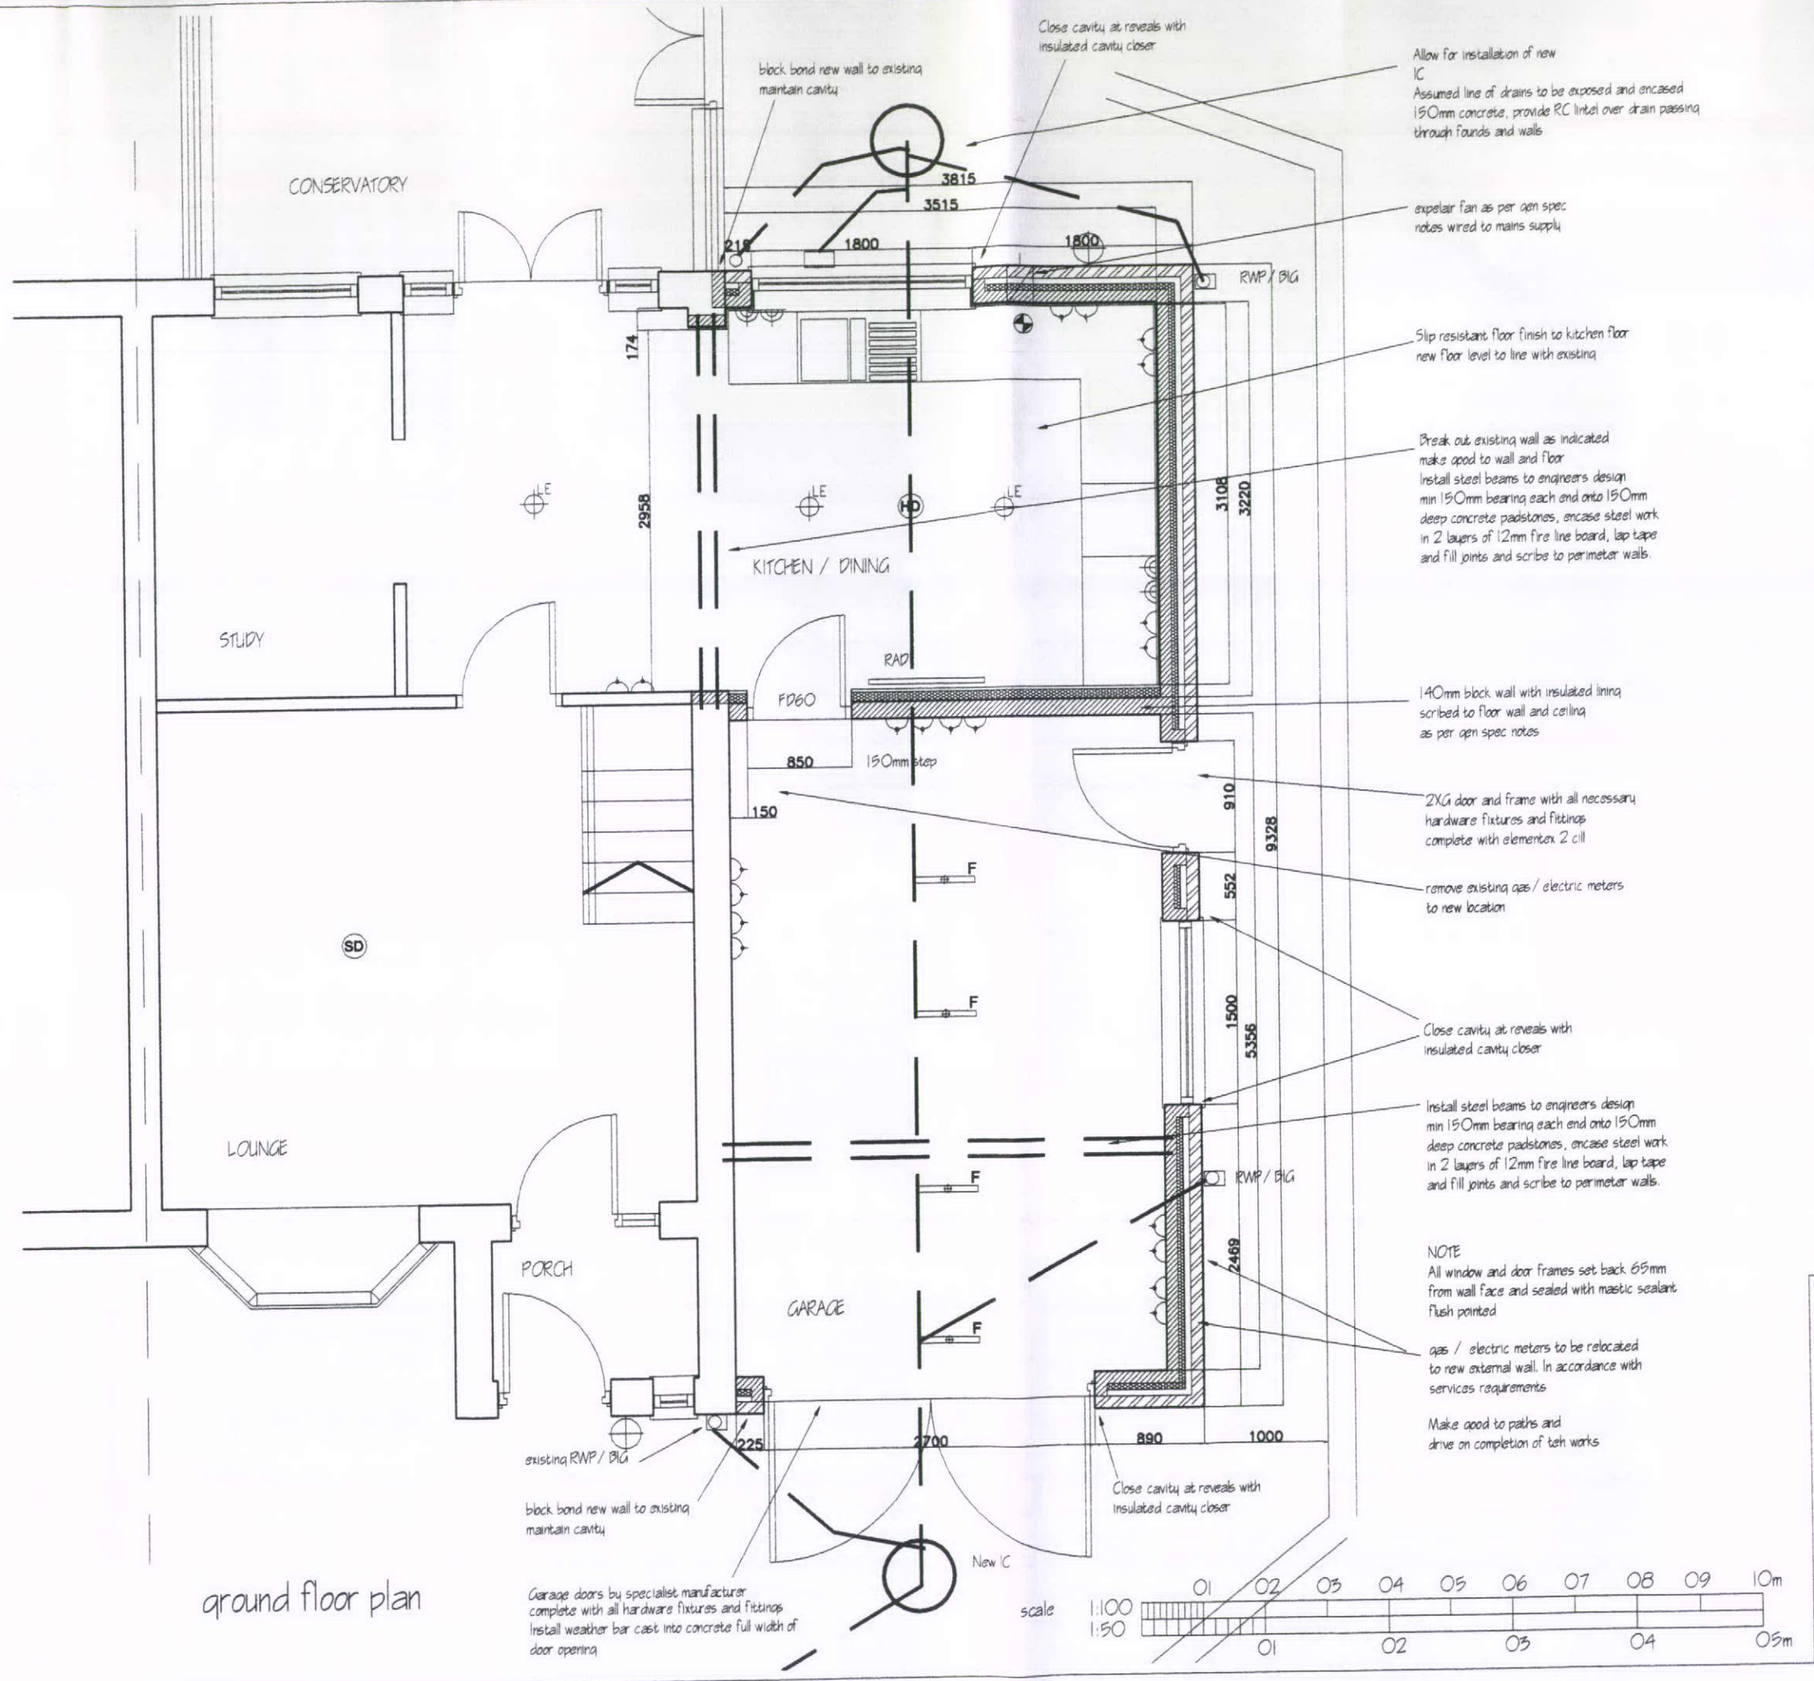

ground floor plan

NOTE
Boiler location and flue to be confirmed with client.
Boiler to be located either built into kitchen layout or located within garage and vented to external air

ALL DIMENSIONS TO BE CHECKED ON SITE PRIOR TO ORDERING OR ERECTING MATERIALS DO NOT SCALE.

JPP DESIGN SERVICES LTD
141 STOCKPORT RD
GEE CROSS, HYDE,
SK 14 5RA
Tel No. 0161-368-4250
Mob No. 07705 548857
Email john@jppdesign.co.uk

PROPOSED KITCHEN, GARAGE AND BED RM EXT.N

CLIENT
Mr R. SMITH
7 ARUNDEL GRANGE
SYMMONDLEY GLOSSOP SK13 6UP

REV.	DRG.NO. JPP / 780_005
DATE MAR 2013	SCALE 1:50 @ A3