HPK/2013/0142
HIGH PEAK
2 APR 2013

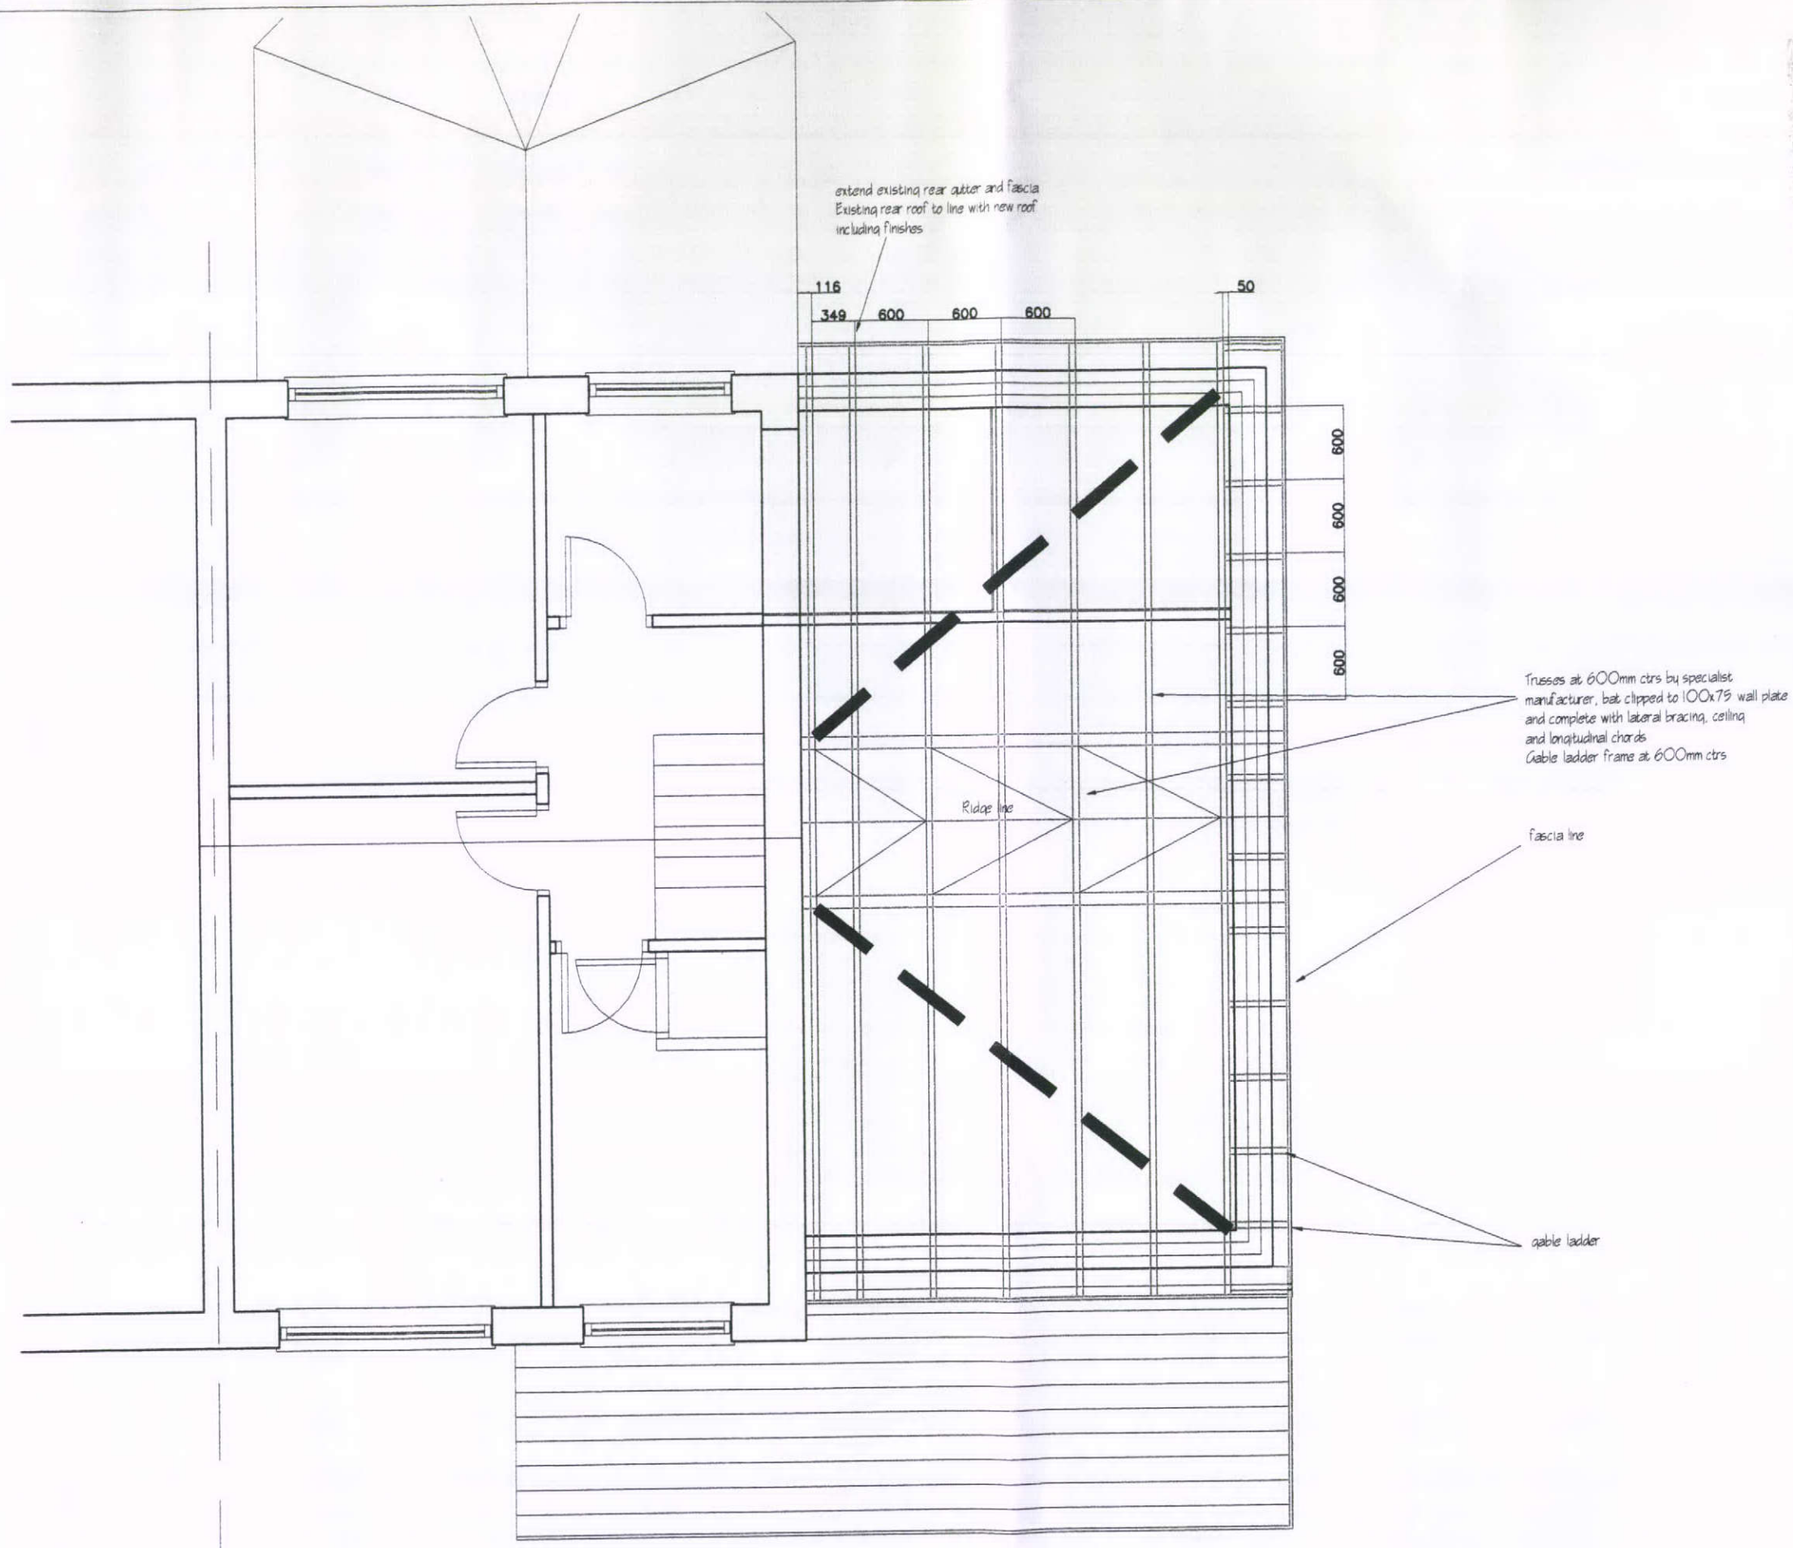

roof timbering plan

scale 1:100 1:50

01 02 03 04 05 06 07 08 09 10m

01 02 03 04 05m

ALL DIMENSIONS TO BE CHECKED ON SITE PRIOR TO ORDERING OR ERECTING MATERIALS DO NOT SCALE.

JPP DESIGN SERVICES LTD
141 STOCKPORT RD
GEE CROSS, HYDE.
SK 14 5RA
Tel No. 0161-368-4250
Mob No. 07703 548857
Email john@jppdesign.co.uk

PROPOSED KITCHEN, GARAGE AND BED RM EXT.N

CLIENT
Mr R. SMITH
7 ARUNDEL GRANGE
SYMMONDLEY GLOSSOP SK13 6UP

REV.	DRG.NO. JPP / 780_005
DATE MAR 2013	SCALE 1:50 @ A3