HPK/2013/0122
HIGH PEAK
2 APR 2013

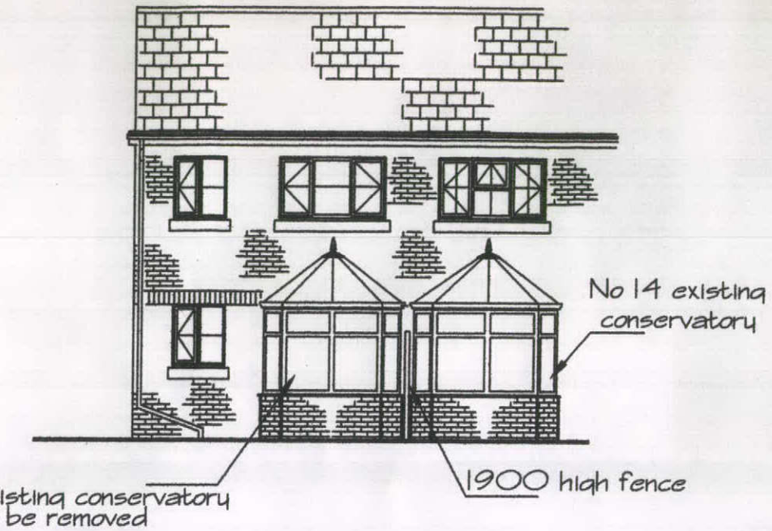

Existing rear elevation

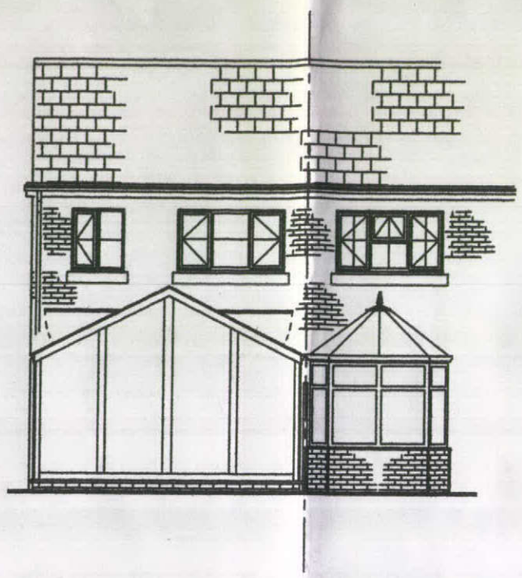

Proposed rear elevation

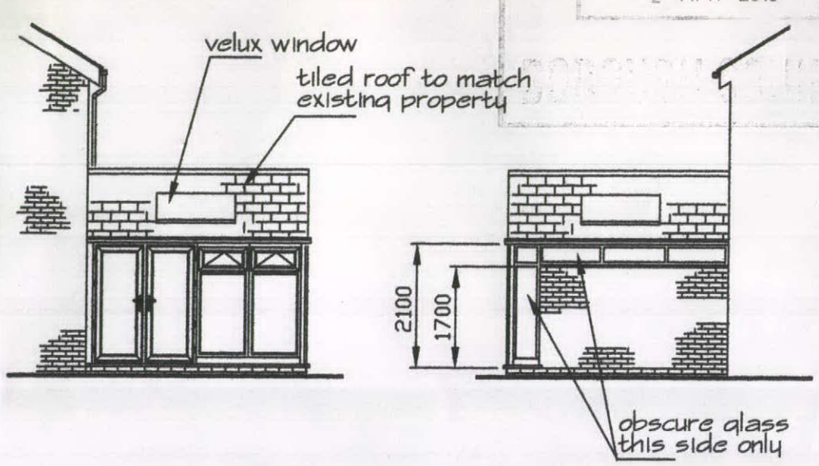

Proposed side elevations

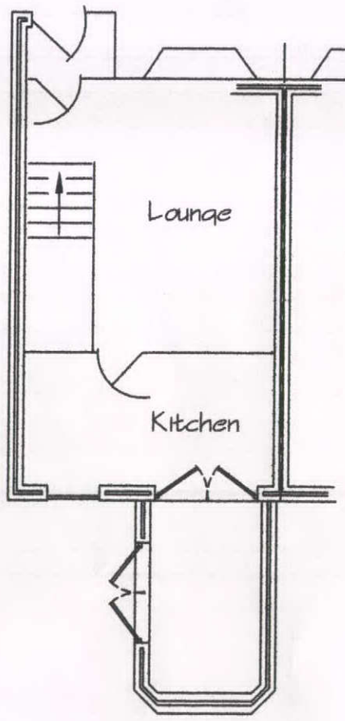

Existing ground floor plan

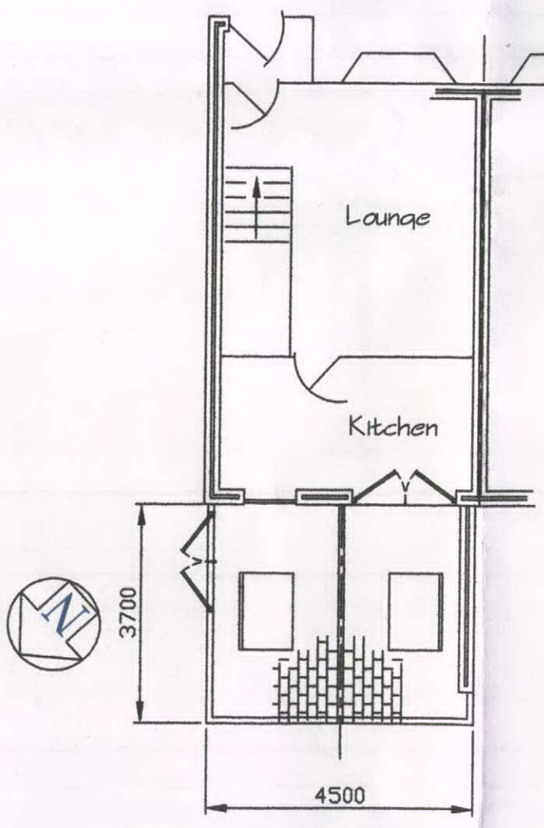

Proposed ground floor plan

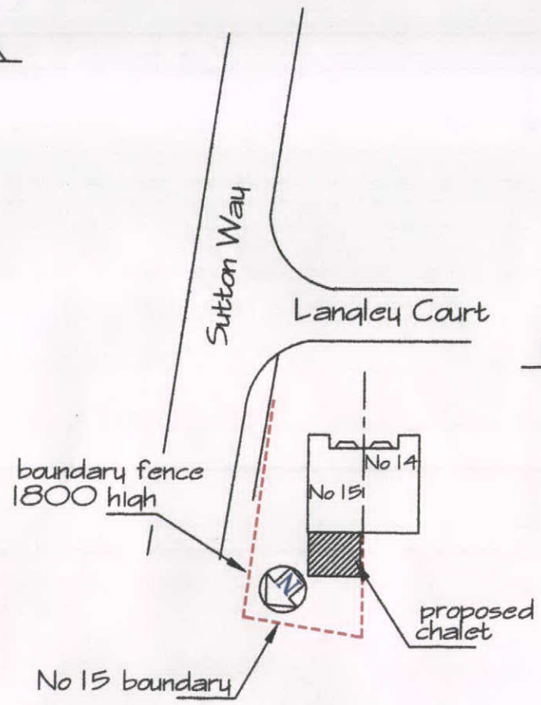

Site Plan
(1:500)

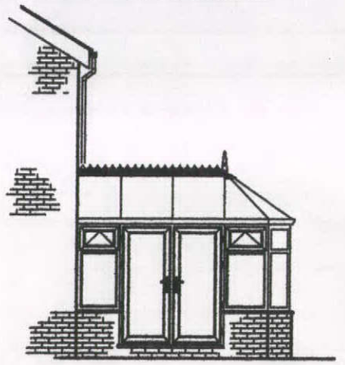

Existing side elevation

1 2 3 4 5m
Scale 1:100

Rev	Date	Description
B	28/03/13	Existing ground floor plan & existing side elevation added

WINDOW & CONSERVATORY OPTIONS
Options House
Peakdale Road
Glossop
SK13-6LQ

Client
Mr & Mrs D.Bourne
15 Langley Court
Hadfield
Sk13 1QR

Scale 1:100, 1:500

Date 8/03/13 | Drawn-E.Ogden

Drawing title
Proposed rear
Chalet