THIS DRAWING IS NOT TO BE COPIED OR REPRODUCED
WITHOUT THE PRIOR WRITTEN CONSENT OF PLANMART LTD.



EXISTING REAR ELEVATION

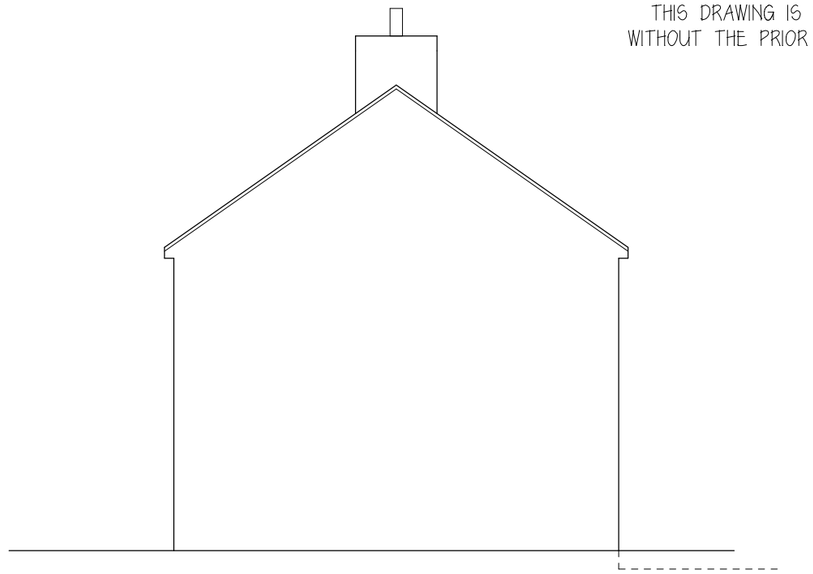

EXISTING SIDE ELEVATION

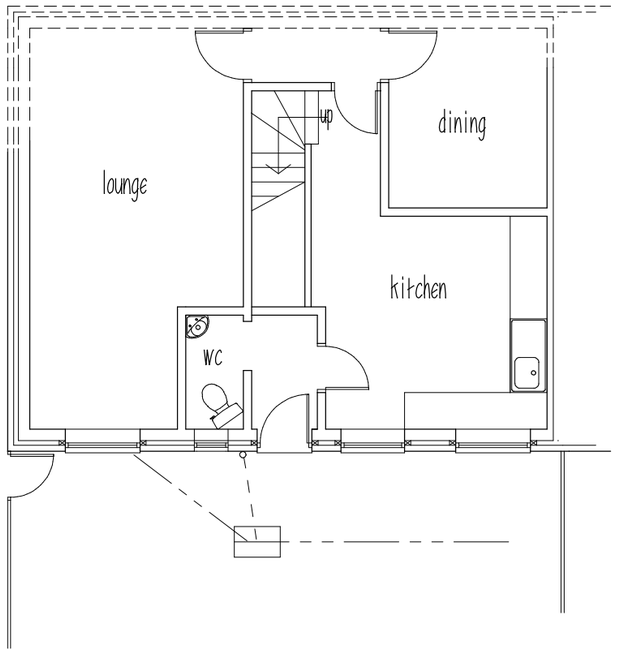

EXISTING GROUND FLOOR PLAN

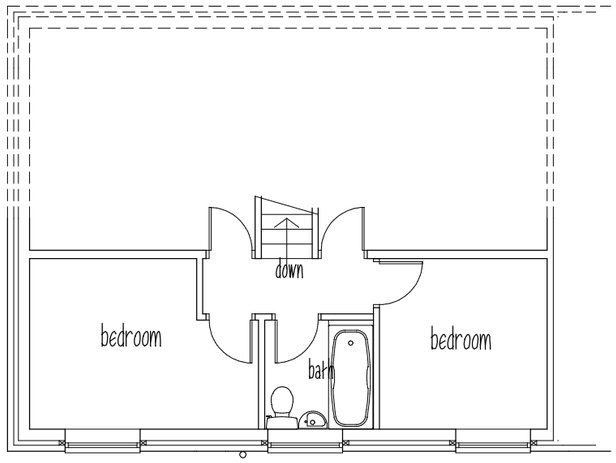

EXISTING FIRST FLOOR PLAN

PLANMART

Client:

Mr & Mrs Tole,
74 Glossop Rd, Charlesworth, Glossop. SK13 5ES.

Project:

Proposed single storey rear extension.

Title:

Existing plans and elevations

Scale: 1:100 A3 sheet

Drawn:	Date:
MH	July 2012
Project no.: 2458	Drawing no.: 2458-1

PLANMART LIMITED
53A High St. West, Glossop,
Derbyshire. SK13 8AZ.
Tel: 01457 863153 E mail: planmart@btconnect.com