

PROPOSED REAR ELEVATION

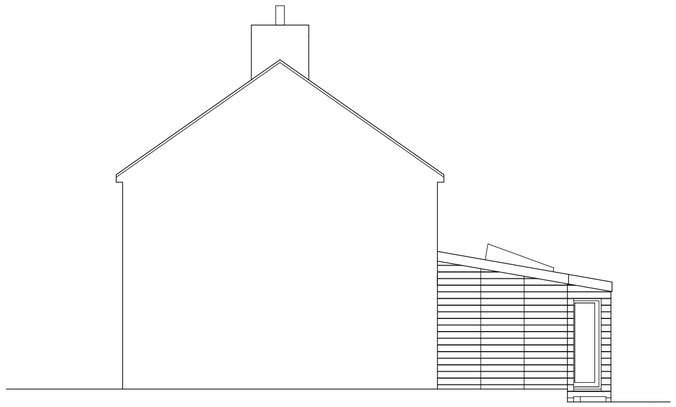

PROPOSED SIDE ELEVATION

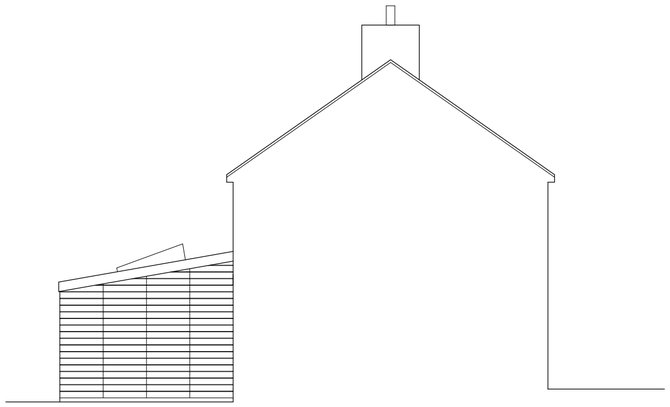

PROPOSED SIDE ELEVATION

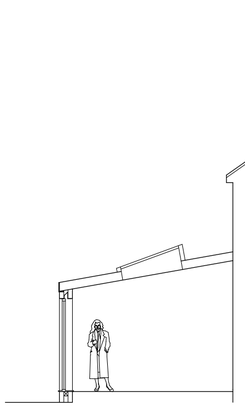

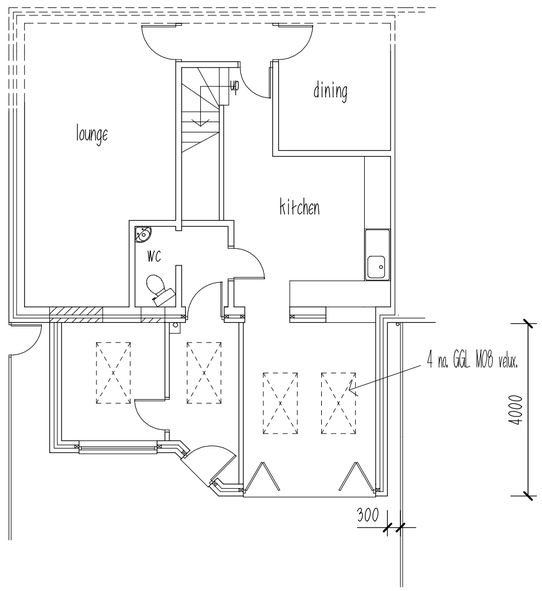

PROPOSED GROUND FLOOR PLAN

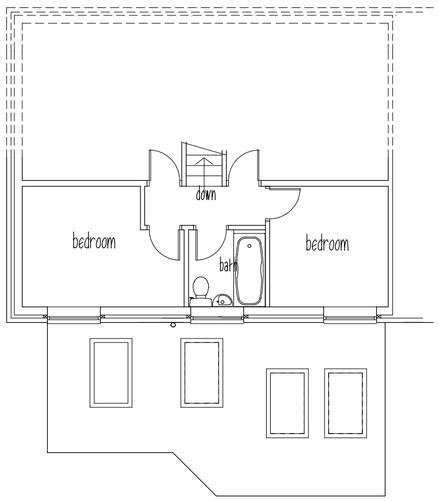

PROPOSED EXTENSION ROOF PLAN

THIS DRAWING IS NOT TO BE COPIED
OR REPRODUCED
WITHOUT THE PRIOR WRITTEN CONSENT
OF PLANMART LTD.

PLANMART

Client:

Mr & Mrs Tole,

74 Glossop Rd, Charlesworth, Glossop. SK13 5ES.

Project:

Proposed single storey rear extension.

Title:

Proposed plans and elevations

Scale: 1:100 A2 sheet

Drawn:	Date:
MH	July 2012
Project no.:	Drawing no.:
2458	2458-2

PLANMART LIMITED
53A High St. West, Glossop,
Derbyshire SK13 8AZ.
Tel: 01457 863153 E mail: planmart@btconnect.com