HPK/2013/0183
26 MAR 2013
BOROUGH COUNCIL

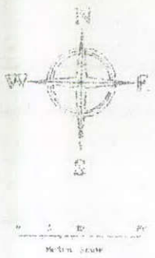

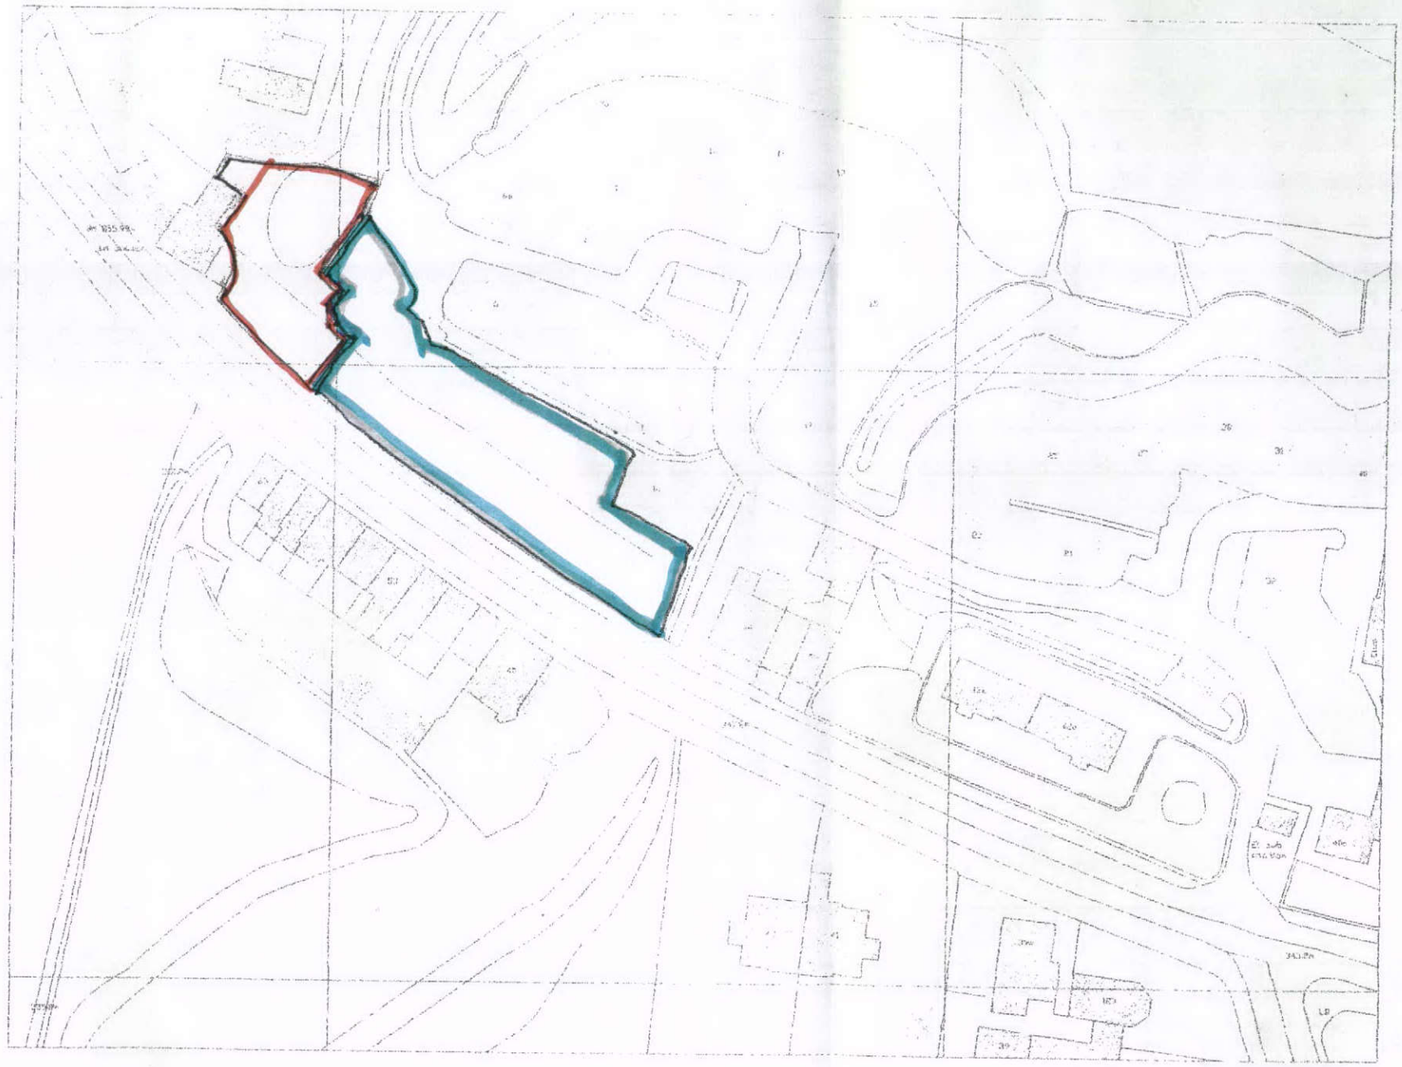

Site Plan as Existing

©Copyright 2006 Paul Dinsdale Associates Ltd

A	13/7/12	ps	phase1 boundary adc
Rev	Date	Initials	Description

PAUL DINSDALE ASSOCIATES LIMITED
6, The Quadrant, Buxton
Derbyshire SK17 6AW
Tel Buxton (01 298) 26 234

Client

Job Title
THE PUNCH BOWL
MANCHESTER ROAD.

Drawing Title
LOCATION PLAN

Scale
1:1000

Job No	Drawing No	Rev
0622	01	A