HPK/2013/0178
RECEIVED
3 APR 2013

RIVENDELL HOUSE SK23 7JE

Floor plan approx 1:100

Proposed layout indicating shop area on ground floor at front of house with shop entrance on Buxton Road.
Residential entrance / secondary escape route via external door on lower ground floor (kitchen).

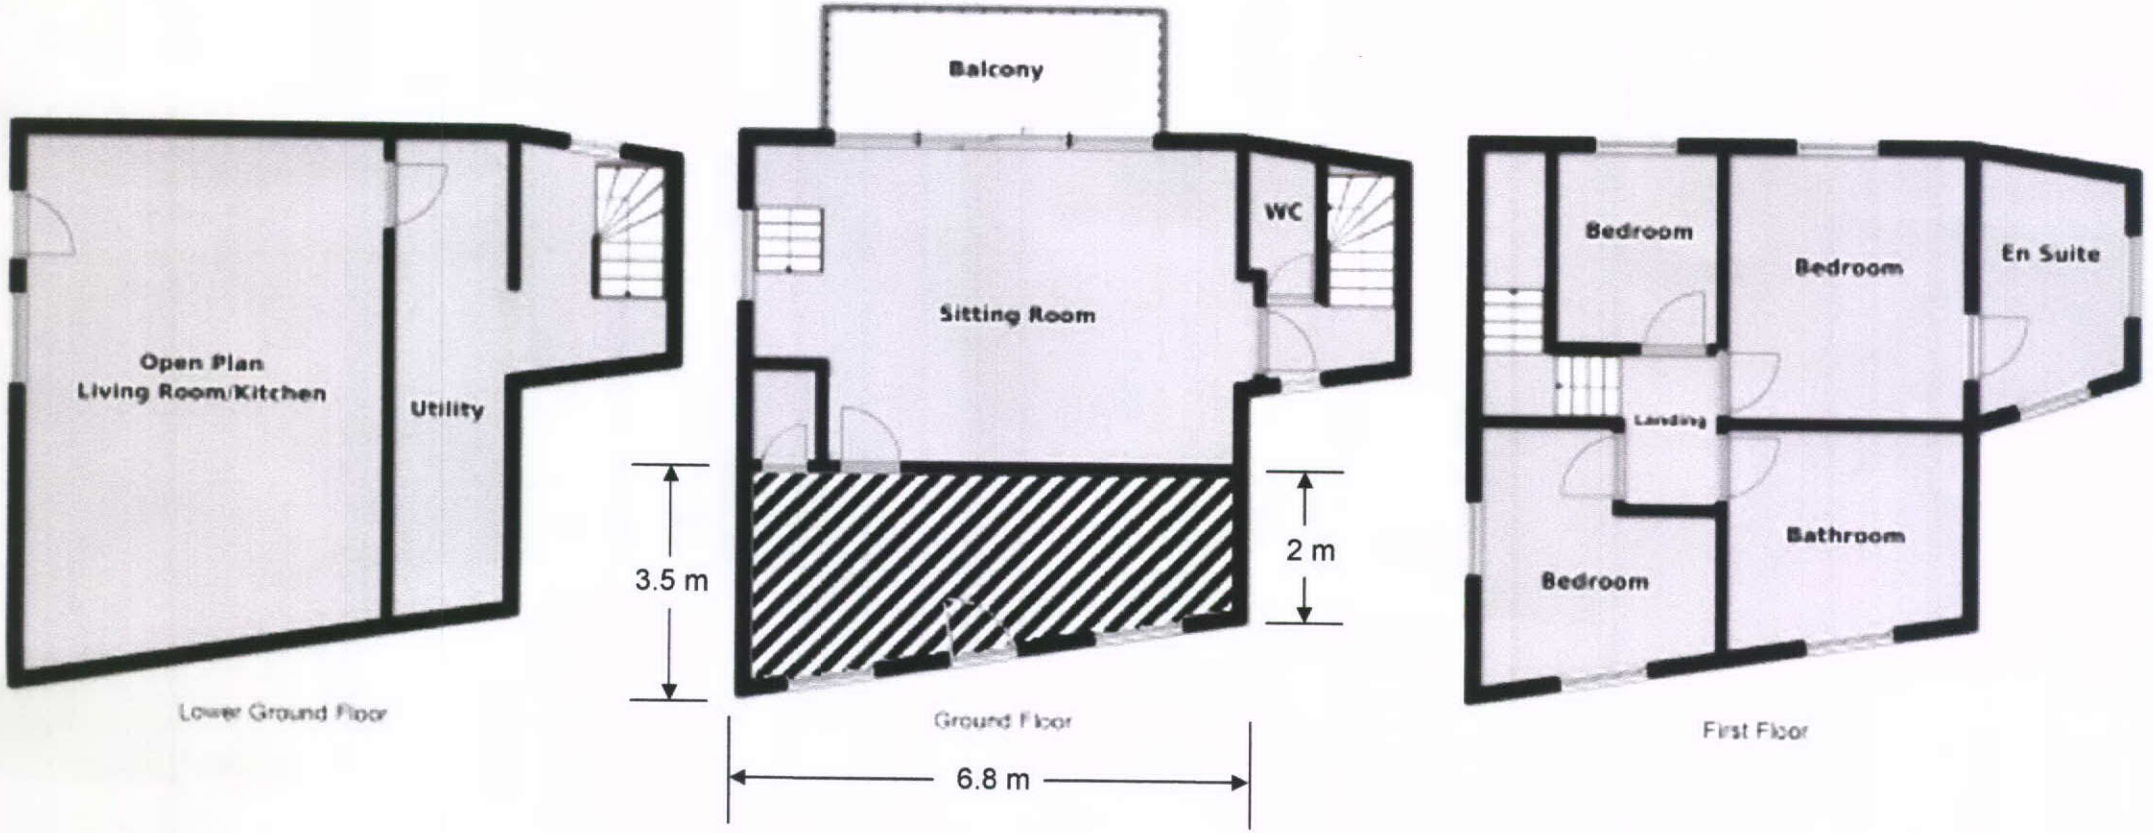

PLAN 01