
FRONT ELEV


HRK/2013/0023


(NO ALTERATIONS)

3 APR 2013

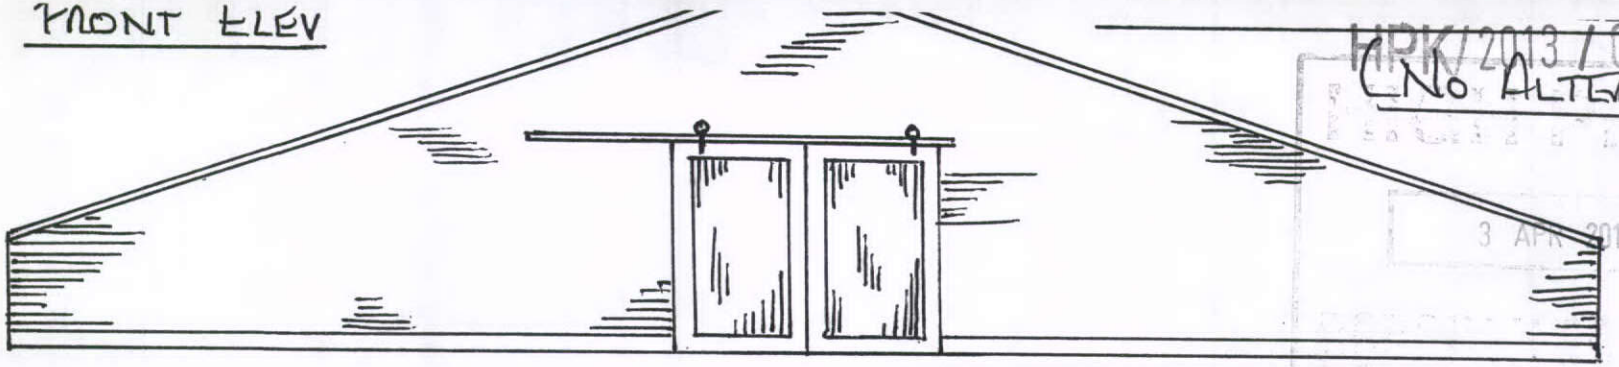

REAR ELEV

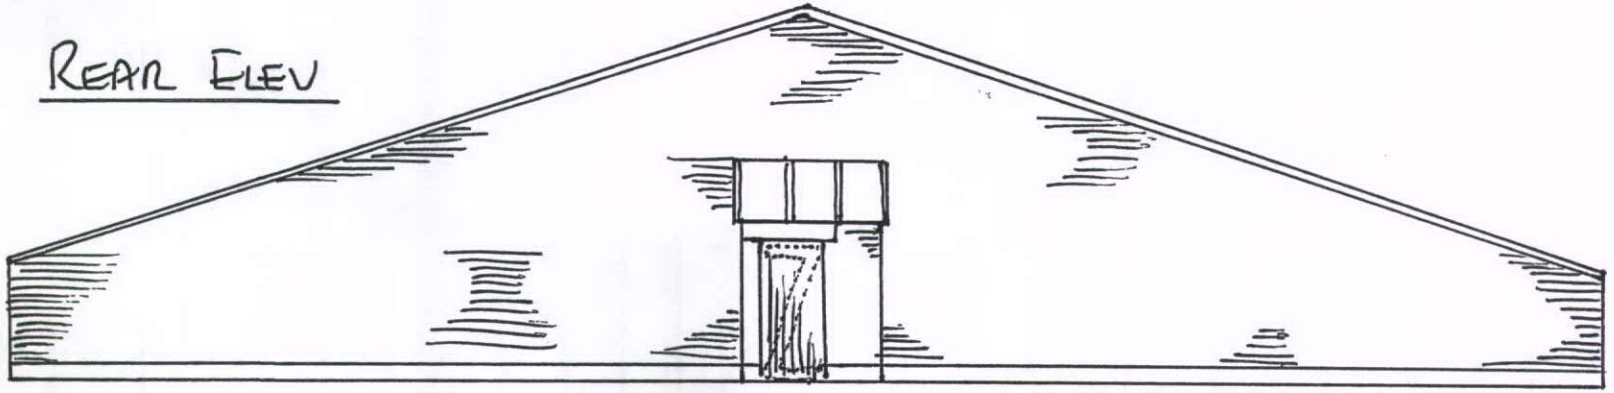

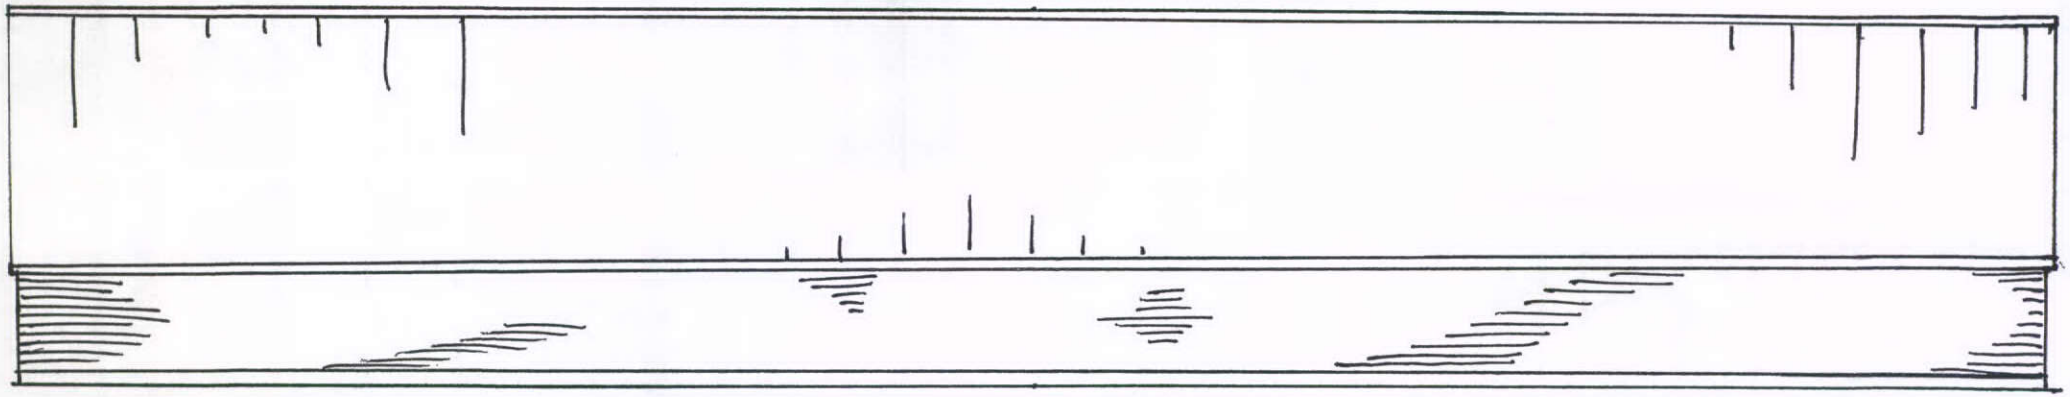

SIDE ELEV (BOTH SAME)

FORMER TIMBER CHICKEN SHED 1:100 SCALE