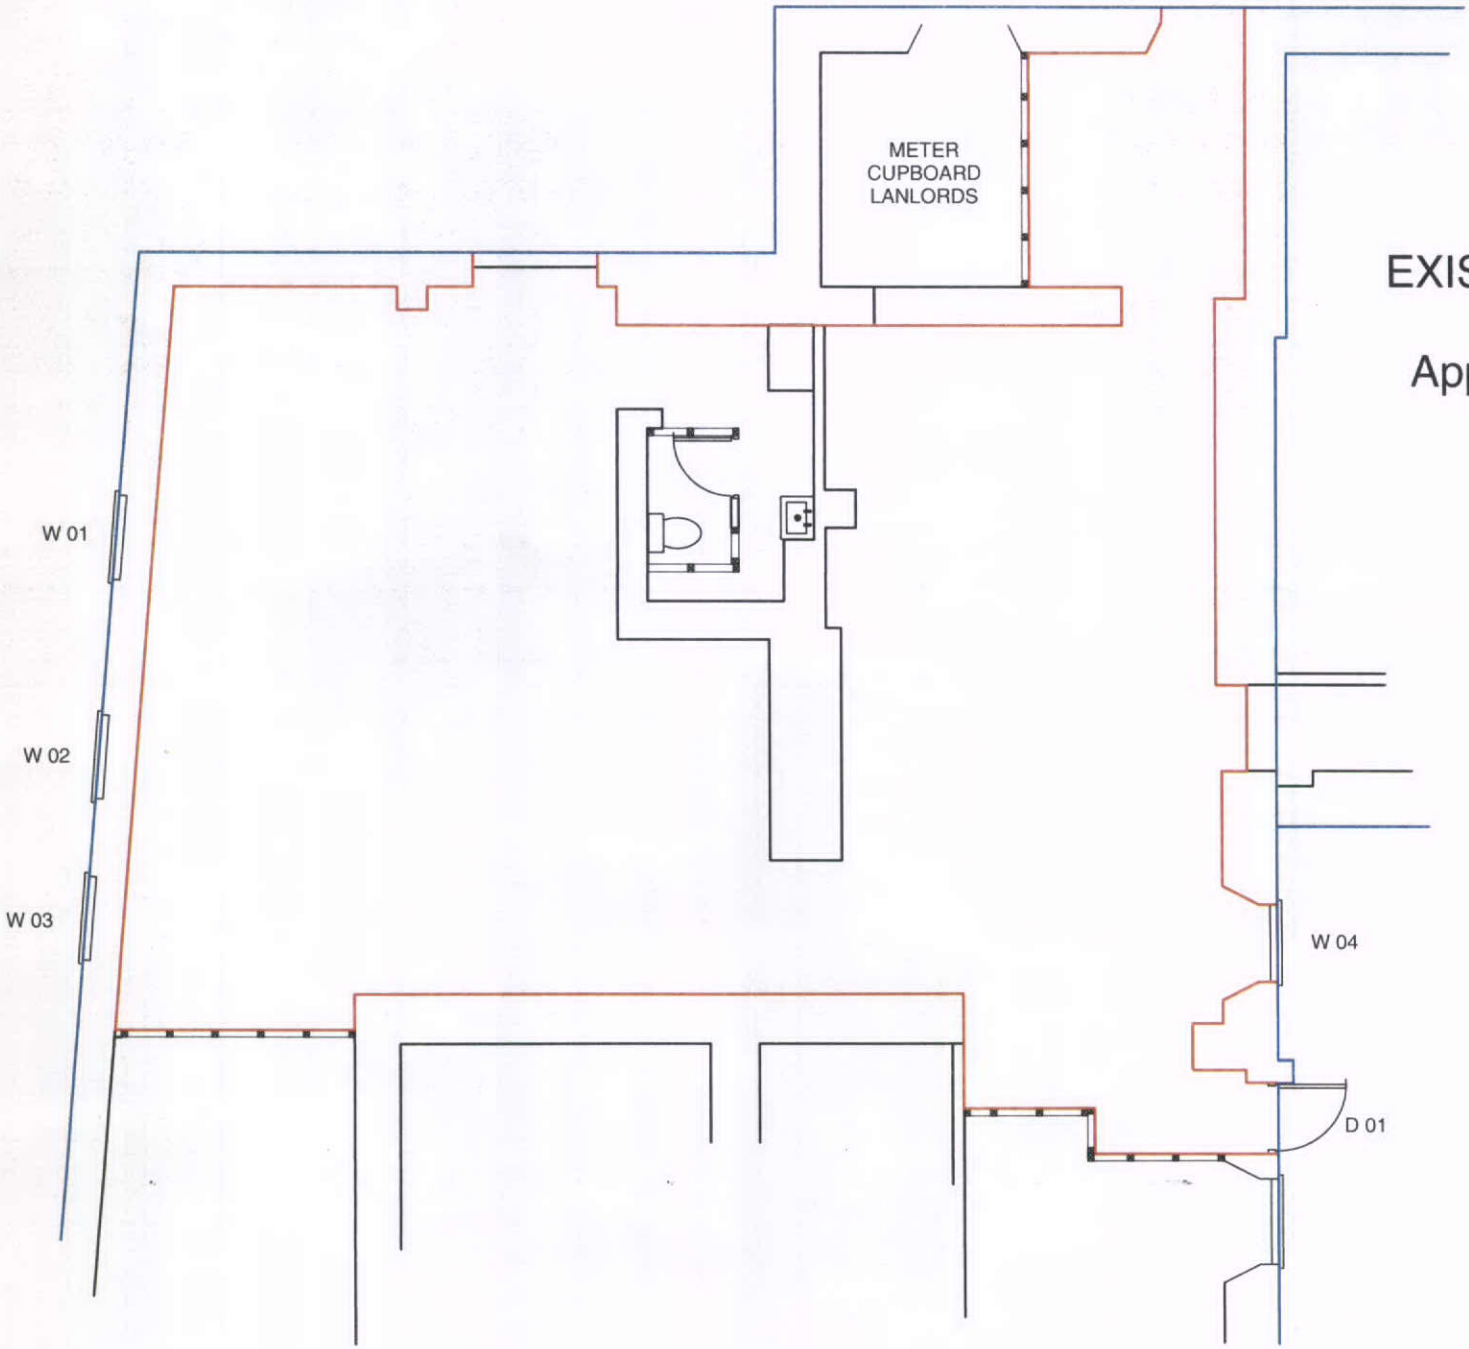

EXISTING LAYOUT
UNIT 2
Approx 1830 sq ft

Notes:	Date:	Dwg No.:	Scale:	Title:	Project:	Client:	HOWE COMERCIAL PROPERTIES
	March 13	HCP/001	1:100	Unit 2, Existing Floor plan	Proposed alteration of use, Unit 2, Eagle Parade, Buxton, SK17 6EQ	HCP Manor House, Mansfield Road Hasland, Chesterfield	