HPK/2013/0139
8 APR 2013

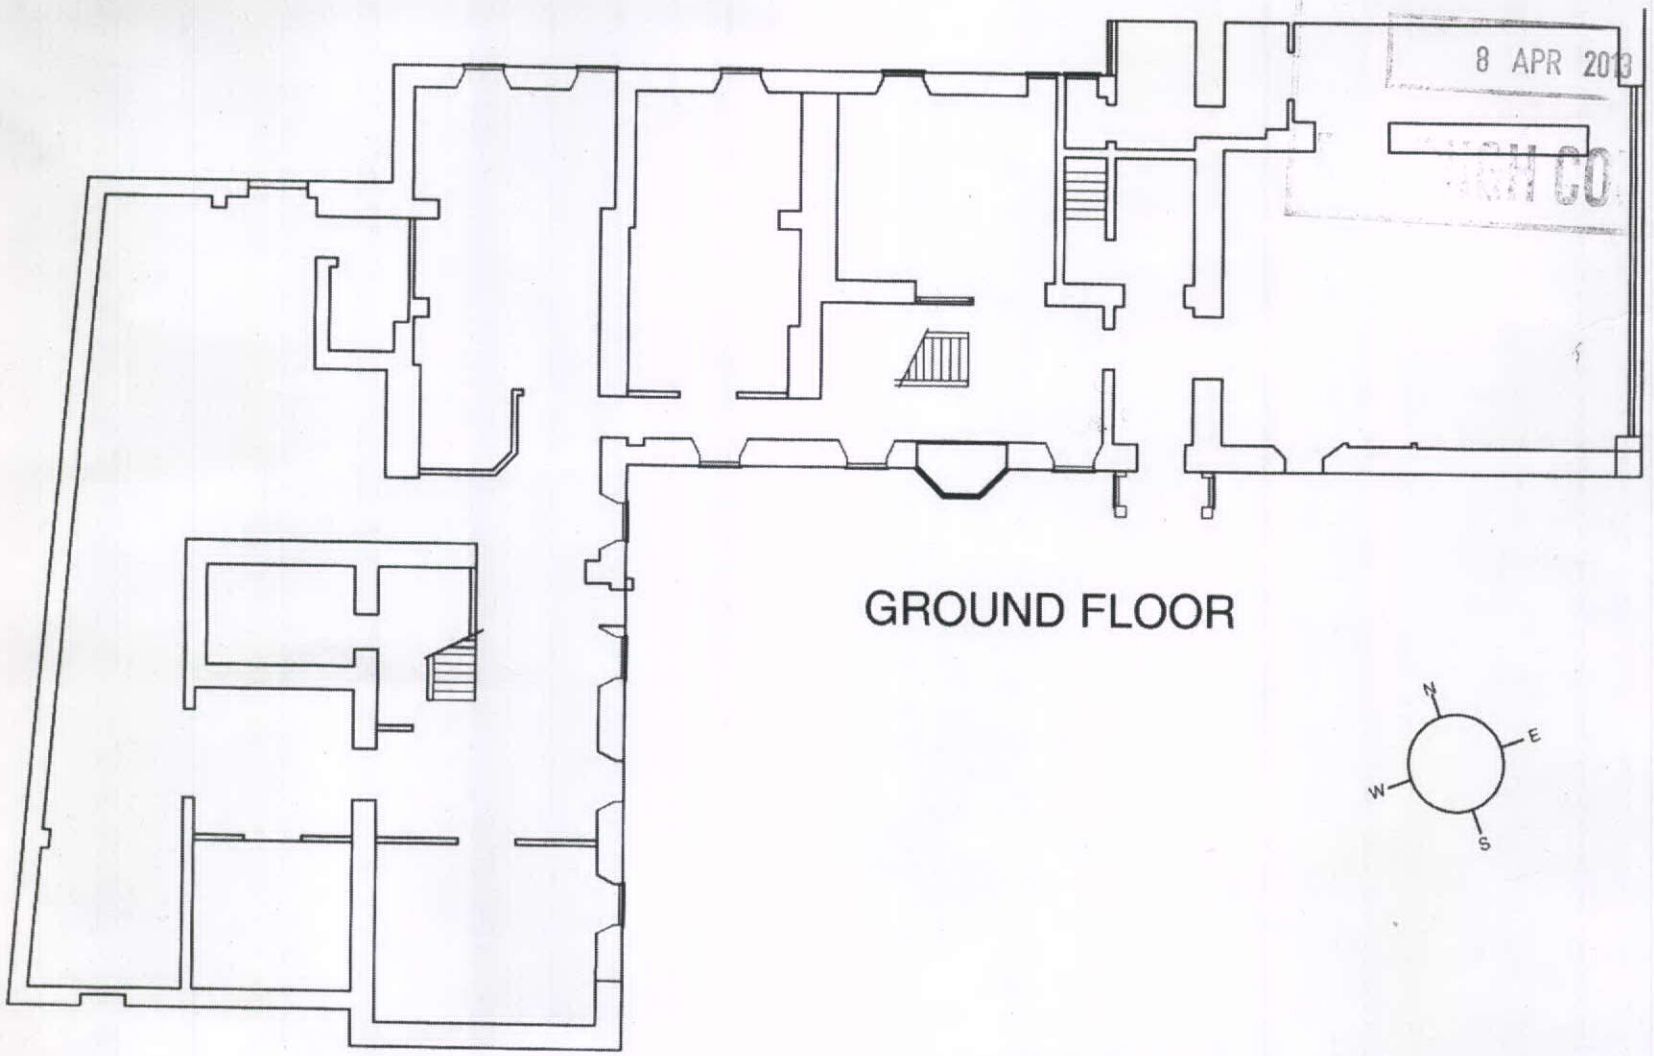

GROUND FLOOR

Notes:	Date:	Dwg No.:	Scale:	Title:	Project:	Client:	
	March 13	HCP/003	1:200	Ground Floor plan	Proposed alteration of use, Unit 2, Eagle Parade, Buxton, SK17 6EQ	HCP Manor House, Mansfield Road Hasland, Chesterfield	HOWE COMERCIAL PROPERTIES