


front elevation (north east facing)




side elevation (south east facing)




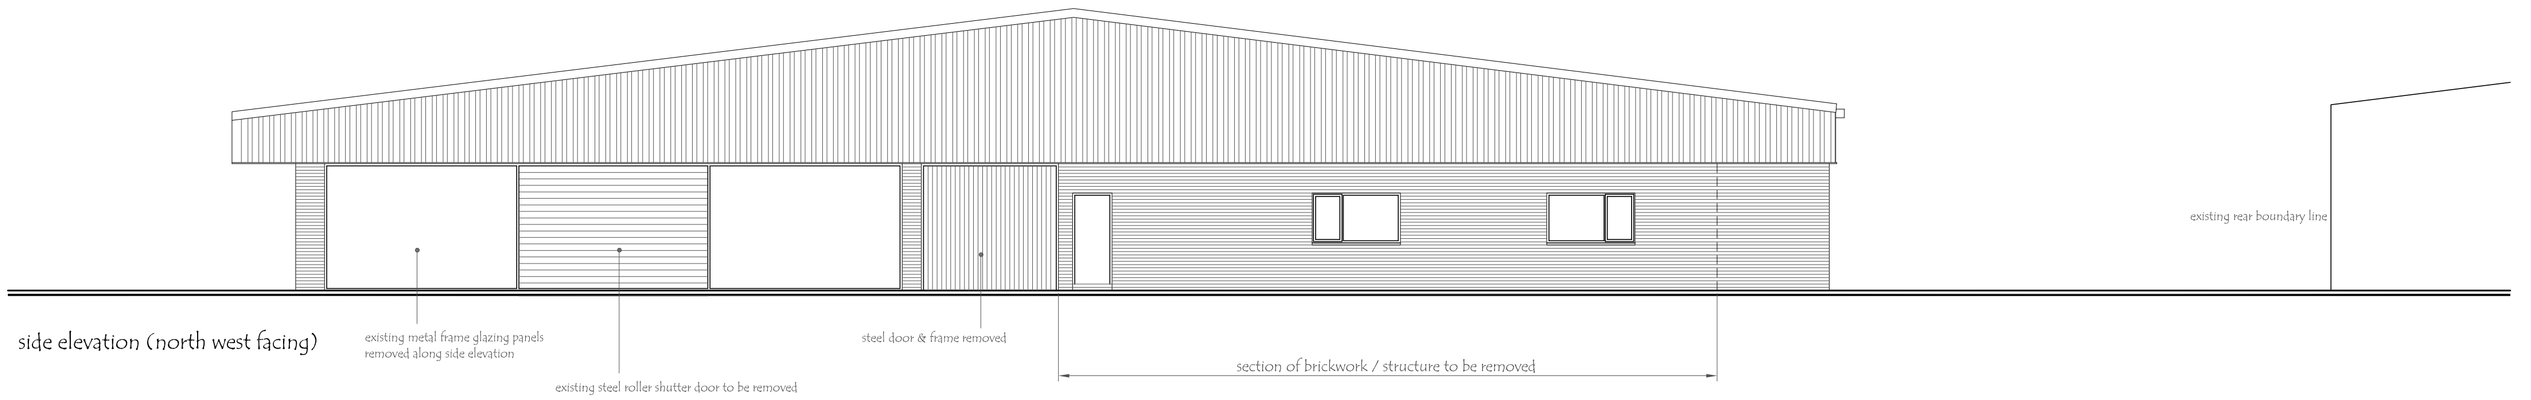


side elevation (north west facing)

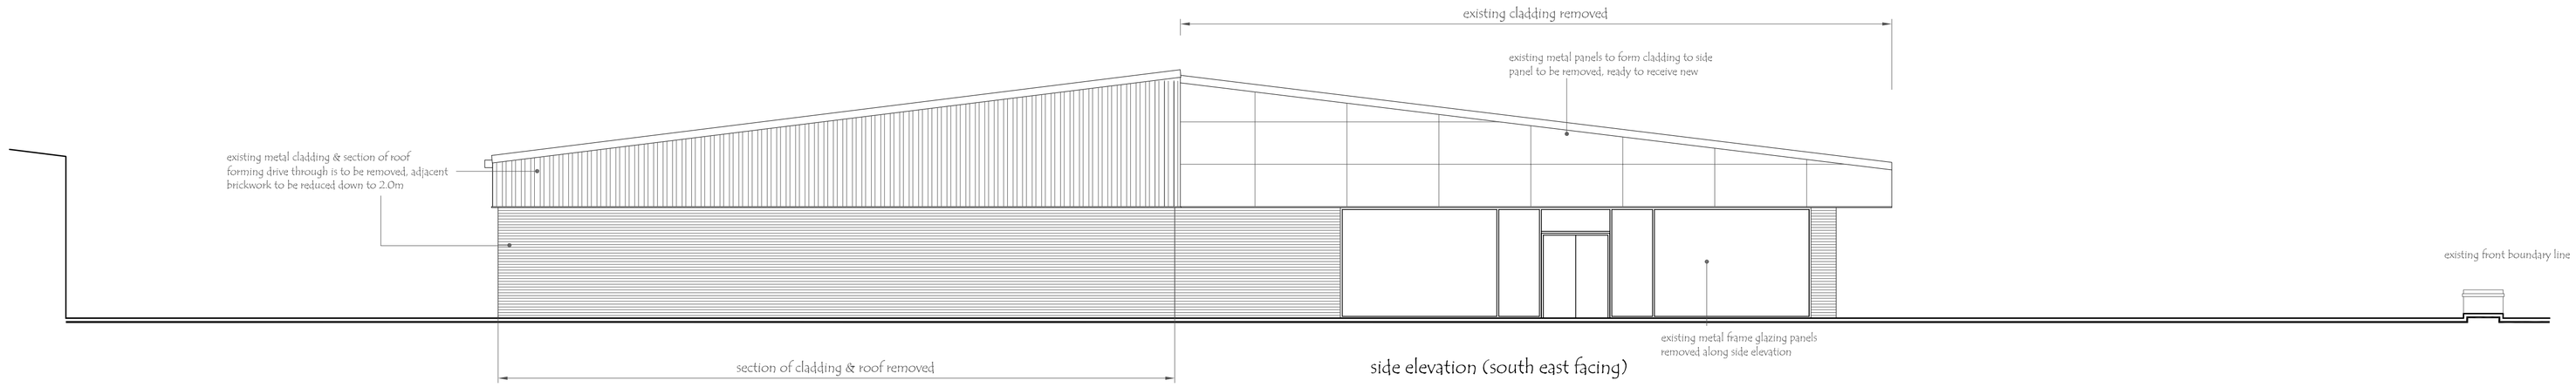


rear elevation (south west facing)

All Dimensions to be checked on site prior to work commencing on site.
All discrepancies must be reported

This drawing has been prepared from information provided by a third party and is subject to a detailed site survey
All dimensions must be checked on site

BLUE DEER

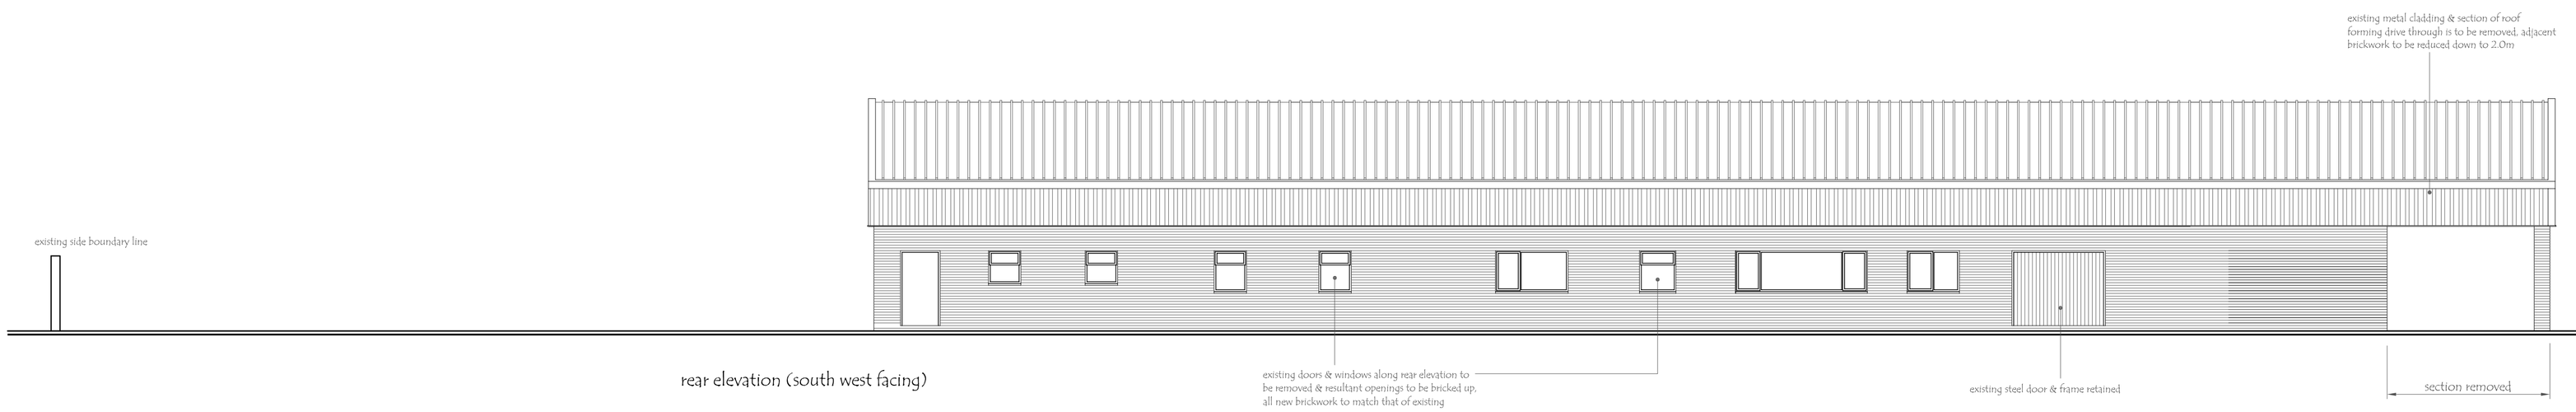hia
ibbotson architects

Ibbotson Architects Limited
4 Brunel House | Heather Lane | Hathersage Park
Hathersage | Hope Valley | S32 1DP
t: +44 (0) 1433 651 828

www.ibbotsonarchitects.co.uk
info@ibbotsonarchitects.co.uk

| | |
|---|---|
| CLIENT: | Blue Deer Ltd |
| PROJECT: | Mixed use Development<br>Main A57<br>Brookfield<br>Glossop. SK13 6JF |
| TITLE: | existing elevations |
| STATUS: | PLANNING |
| DRAWN BY: | Dave Robinson |
| DATE: | 05/03/2013 |
| SCALE: | 1/100 @ A1 |
| DRAWING No: | 0124.105 |
| REV: | |