PROJECT X ELEVATIONS AS EXISTING 1:50



FRONT ELEVATION TO GEORGE ST



PART REAR SECTIONAL ELEVATION



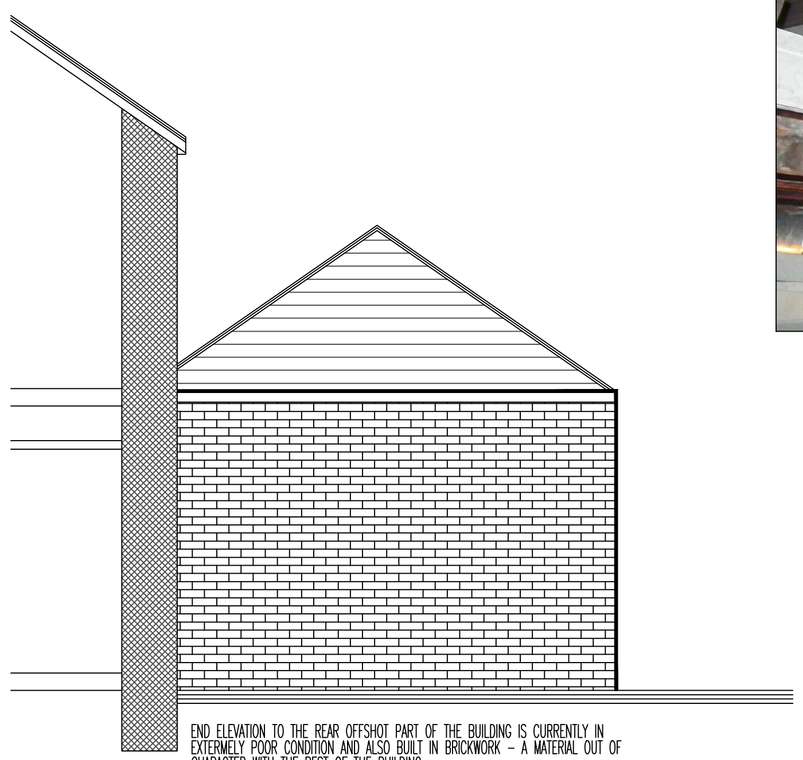

END ELEVATION TO THE REAR OFFSHOT PART OF THE BUILDING IS CURRENTLY IN EXTERMELY POOR CONDITION AND ALSO BUILT IN BRICKWORK – A MATERIAL OUT OF CHARACTER WITH THE REST OF THE BUILDING.

THIS AREA ALSO HAS A VERY POOR CONDITION FLAT ROOF OVER WHICH IS ALSO IN NEED OF REPLACEMENT AS ASSOCIATED WORKS WITH THE KNOCK DOWN AND REBUILD OF THE ELEVATION

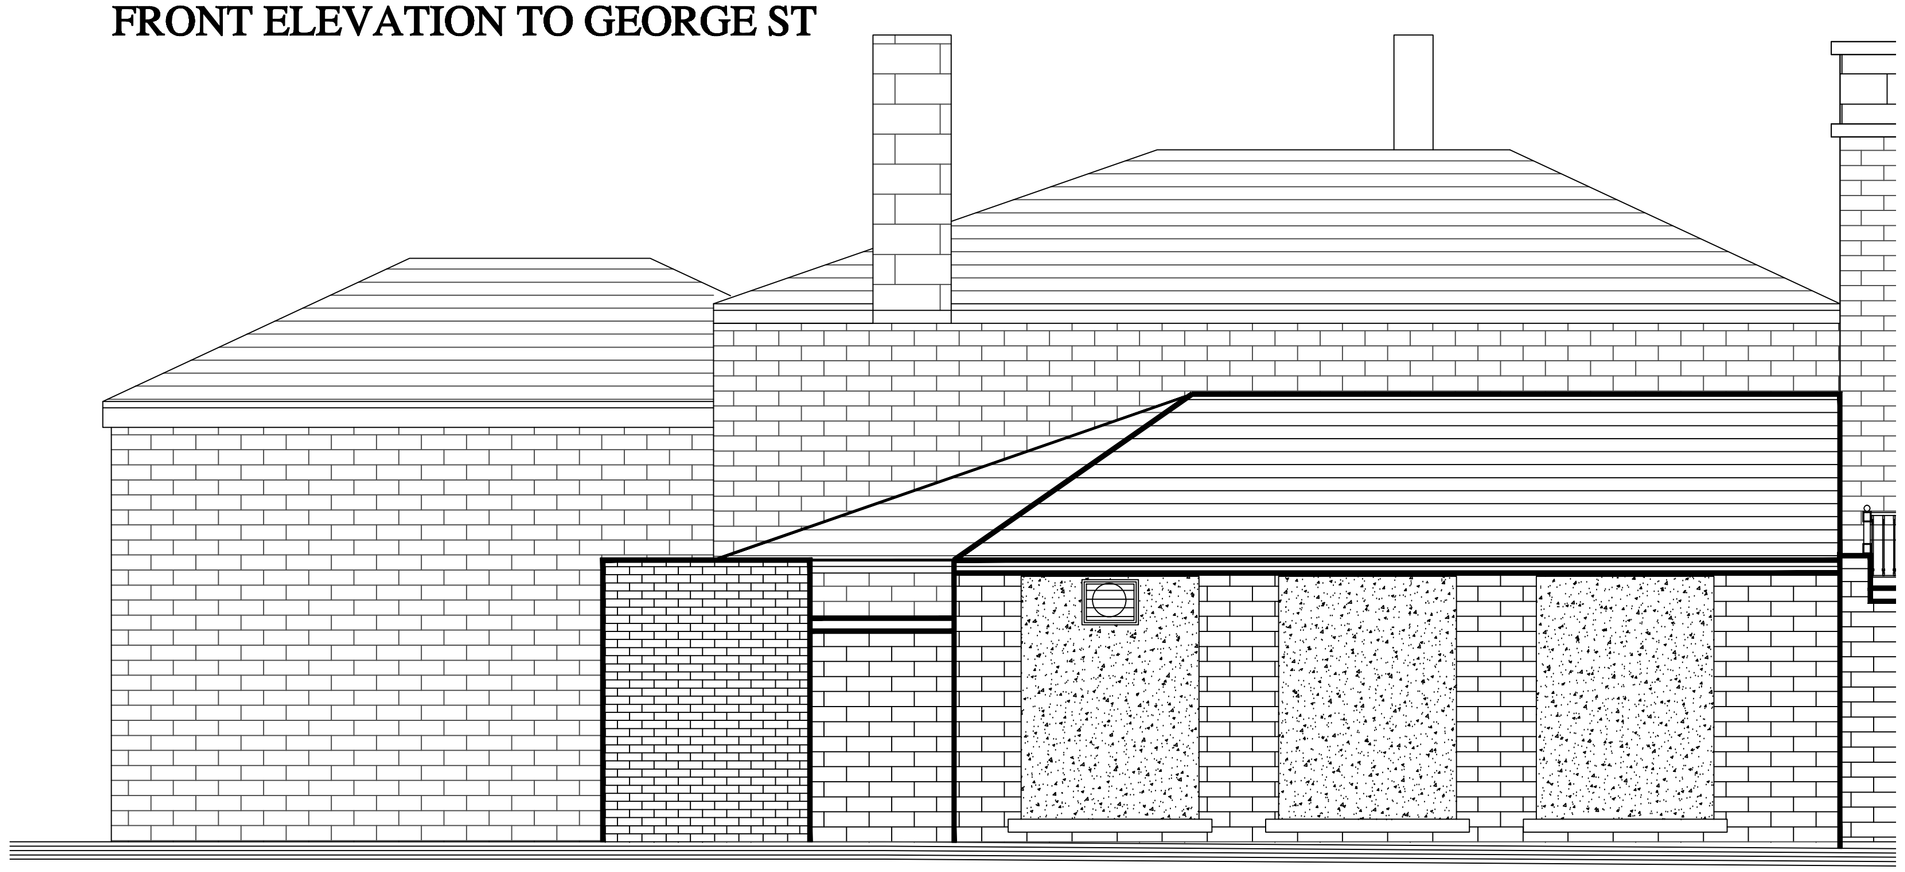

FLUE TO THE EXISTING KITCHEN WITHIN PROJECT X CURRENTLY DISCHARGES WITHIN THE BLOCKED UP WINDOW OPENINGS – THIS WILL REQUIRE ALTERATION AS PART OF THE PROPOSED WORKS.

REAR ELEVATION FACING THE CRESCENT

REAR SIDE ELEVATION

THE OLD COURT HOUSE, BUXTON BREWERY

REVISIONS:

THE OLD COURT HOUSE
BUXTON BREWERY–THE BUXTON TAP HOUSE

THE OLD COURT HOUSE

SCALE: 1:50 | CHECKED: AJS
DATE: MAR'13 | DRAWN: AJS

©THIS DRAWING AND THE BUILDING WORKS DEPICTED ARE THE COPYRIGHT OF AJS ARCHITECTURE AND MAY NOT BE REPRODUCED OR AMENDED EXCEPT BY WRITTEN PERMISSION. NO LIABILITY WILL BE ACCEPTED FOR AMENDMENTS MADE BY OTHER PERSONS.
DO NOT SCALE THIS DRAWING, USE SITE FIGURED DIMENSIONS ONLY, IF IN DOUBT ASK.

A.J.S ARCHITECTURE
32 carr road.
buxton.
derbyshire.
sk17 6wf.
h: 01298 26062
m: 07794 400237

DRAWING No: SURVEY DRAWING 02

B REGS COMPLIANT