BAR AREA PLAN 1:50

(REFER TO SPECIALIST MANUFACTURER AND CLIENT FOR UNDER BAR EQUIPMENT TO BE FITTED)

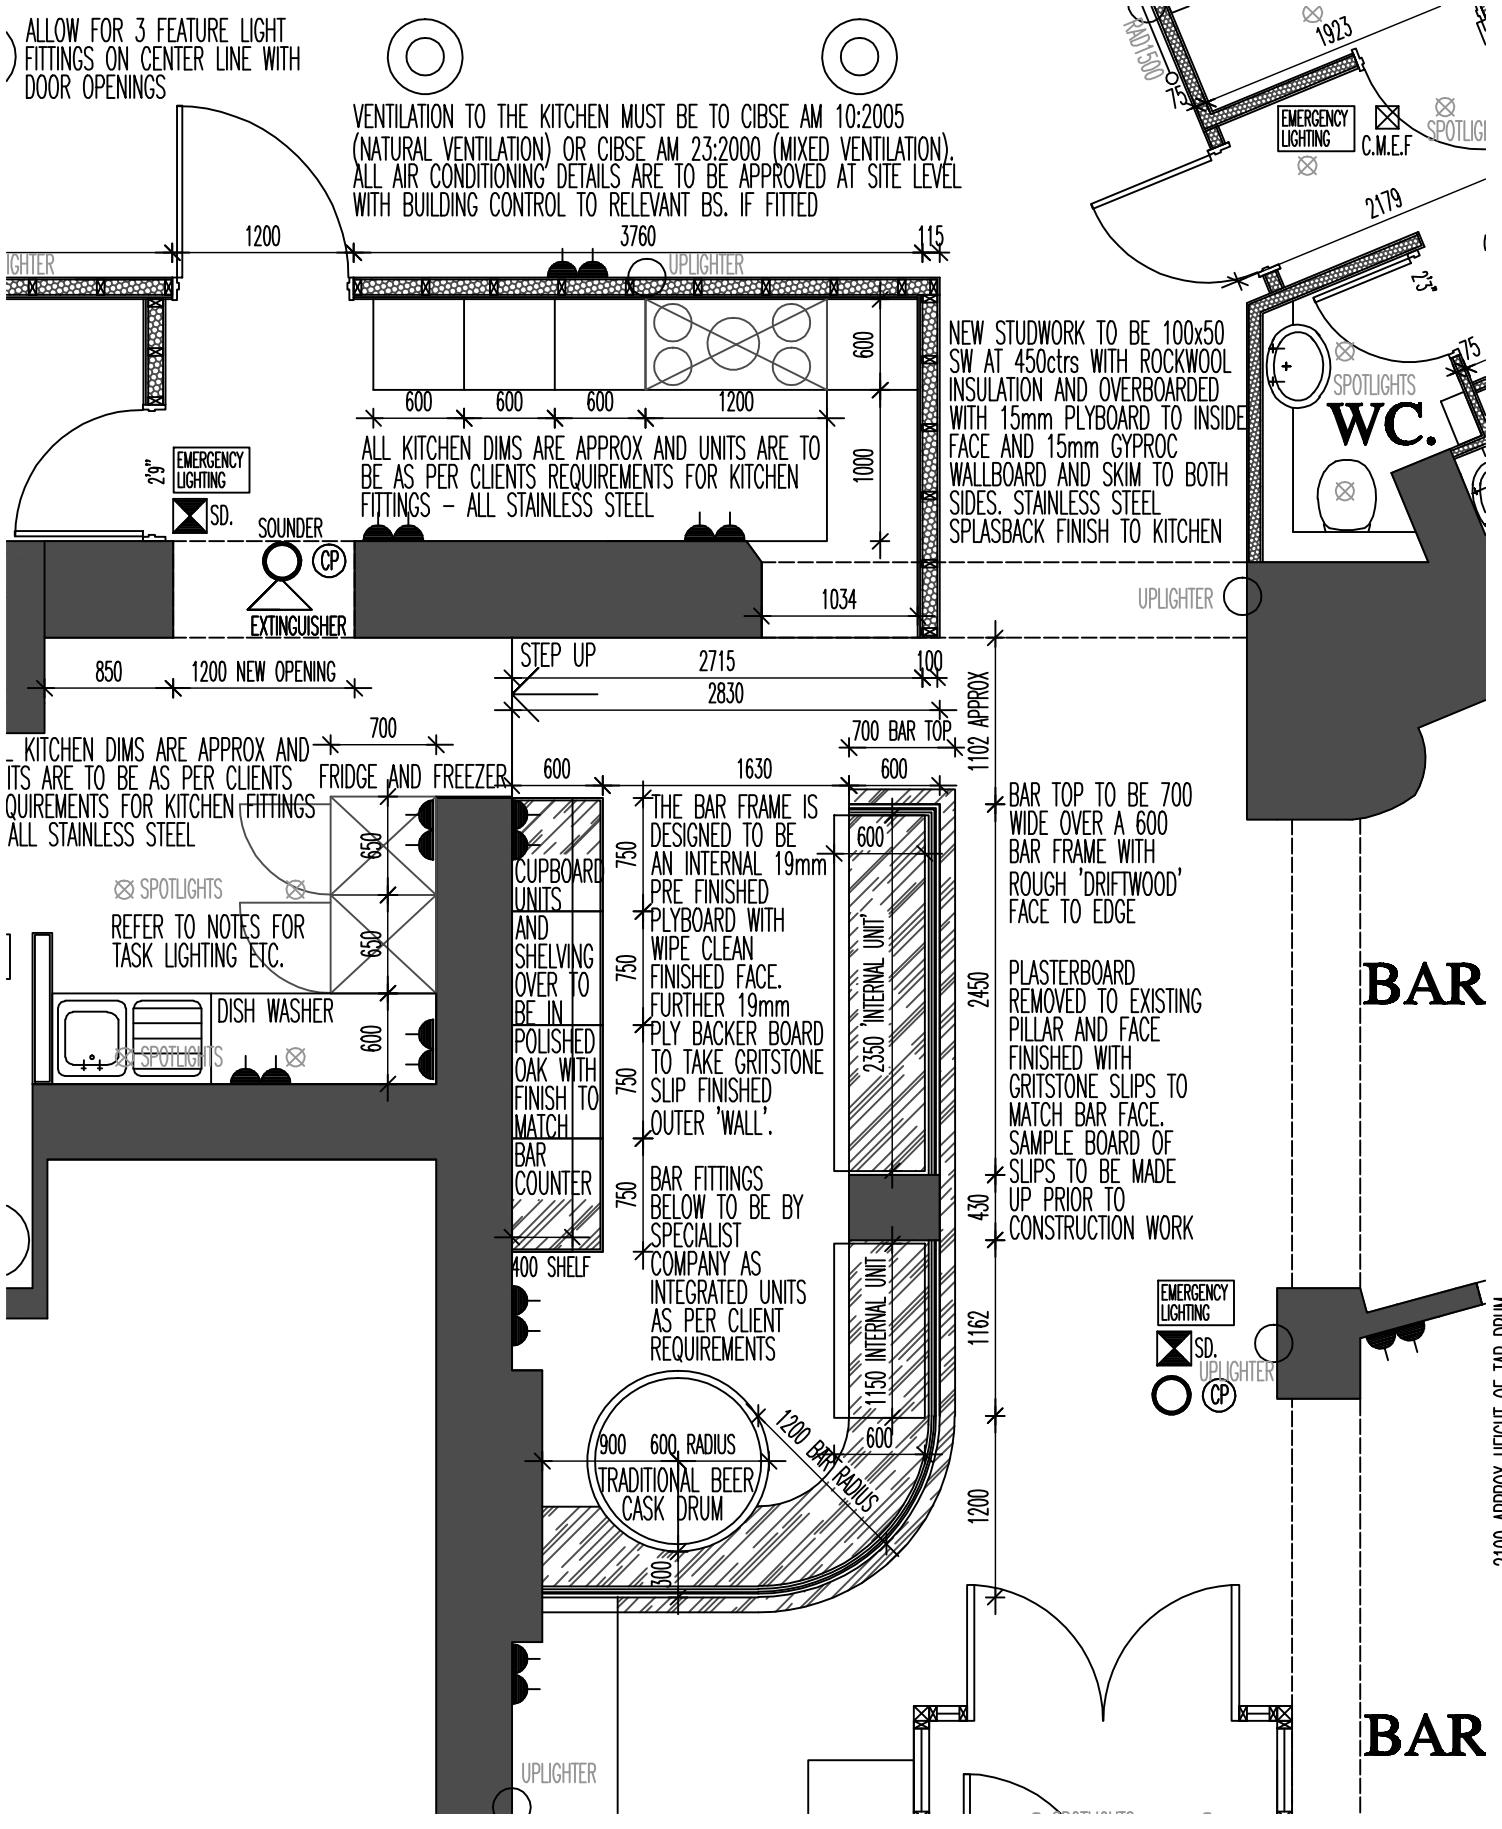

ALL TIMBER FINISHES ARE TO BE TREATED WITH FIRE RETARDANT CLEAR VARNISH TO ACHIEVE CLASS 0 SURFACE SPREAD OF FLAME REQUIREMENTS, ALL DECORATIVE FINISHES ARE TO BE TREATED IN THE SAME WAY - WHERE RELEVANT.

A MAINTAINED SUPPLY LIGHTING SYSTEM IS TO BE FITTED THROUGHOUT THE BAR, KITCHEN, TOILET AREAS ETC TO COMPLY WITH BS5266 WITH EMERGENCY FIRE AND SMOKE DETECTION ALARM SYSTEM TO BS3839

THE FLOOR TO THE BAR AREA IS TO BE EASY CLEAN NON SLIP SURFACE TO PREVENT POOLING OF WATER - SUGGEST THE USE ALTRO FLOORING TO THE REQUIREMENTS OF THE CLIENT IN TERMS OF COLOUR AND FINISH

SPLASHBACKS ARE ALL TO BE EASY CLEAN PANEL SURFACES IN COLOUR SCHEME TO CLIENTS REQUIREMENTS. THE USE OF STAINLESS STEEL FITTINGS AND SURFACES IS SUGGESTED THROUGHOUT THE KITCHEN / FOOD PREP AND DISHWASHING AREAS.

ADEQUATE ARTIFICIAL DOWNLIGHTING IS TO BE PROVIDED THROUGHOUT THE BAR AND KITCHEN / FOOD PREP AREAS WITH A LEVEL OF 500 LUX MIN. GLASS LIGHTING IS TO BE PROTECTED WITH SHATTER PROOF DIFFUSERS IN AREAS WHERE OPEN FOOD IS HANDLED.

ALL ELECTRICAL WORK MUST BE UNDERTAKEN IN ACCORDANCE WITH PART P UNDER CERTIFICATION SCHEME AND CONFIRMATION SUPPLIED TO SHOW ALL APPLIANCES HAVE BEEN TESTED.
THE WORKS ARE TO BE SUBJECT TO A NEW PHASE 3 SUPPLY AND APPROVED ACCORDINGLY.

ALL KITCHEN SINKS MUST BE COMMERCIAL SIZE
ALL CHILL EQUIPMENT IS TO BE UPRIGHT TYPE AND OF A COMMERCIAL SIZE.

ADEQUATE MECHANICAL EXTRACTION MUST BE SUPPLIED IN THE BAR / DINING AREAS IF IT IS NOT POSSIBLE TO ALLOW FOR NATURAL MEANS OF VENTILATION.

ALL STEPS WITHIN THE BUILDING ARE AN EXISTING PROVISION BUT ANY NEW COVERINGS THERETO MUST HAVE CONTRASTING NOSINGS AND BE OF A NON SLIP TYPE

ALL NEW IRONMONGERY FITTED MUST BE IN A CONTRASTING COLOUR OR FINISH TO THE REST OF THE DOOR FINISH.

ALL LIGHTING IS BE LOW ENERGY WITH OUTLET THAT CAN ONLY ACCEPT UNITS WITH LUMINOUS EFFICACY GREATER THAN 40 LUMENS PER CIRCUIT AS PER APPROVED DOC L1A

GREASE TRAPS MUST BE SUPPLIED TO THE KITCHEN SINK.

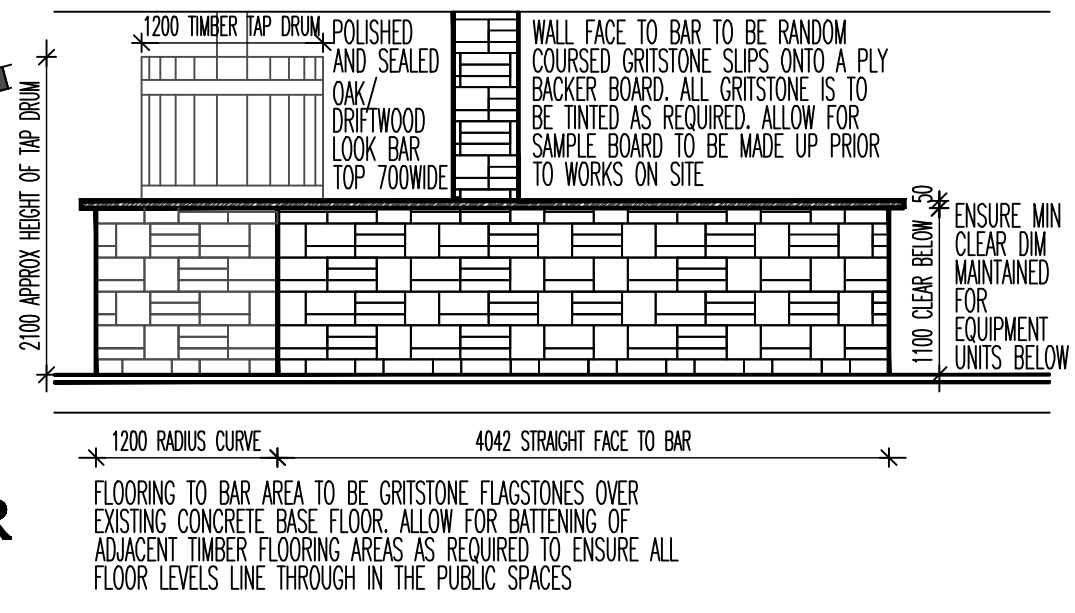

FLOORING TO BAR AREA TO BE GRITSTONE FLAGSTONES OVER EXISTING CONCRETE BASE FLOOR. ALLOW FOR BATTENING OF ADJACENT TIMBER FLOORING AREAS AS REQUIRED TO ENSURE ALL FLOOR LEVELS LINE THROUGH IN THE PUBLIC SPACES

THE BUXTON TAP HOUSE

DWG: PROPOSED BAR
THE OLD COURT HOUSE
GEORGE STREET, BUXTON

REVISIONS:

1:20	CHECKED:
DATE: MARCH'13	DRAWN:

©THIS DRAWING AND THE BUILDING WORKS DEPICTED ARE THE COPYRIGHT OF AJS ARCHITECTURE AND MAY NOT BE REPRODUCED OR AMENDED EXCEPT BY WRITTEN PERMISSION. NO LIABILITY WILL BE ACCEPTED FOR AMENDMENTS MADE BY OTHER PERSONS. - DO NOT SCALE OFF DRAWING, CONFIRM ALL DIMS ON SITE

A.J.S ARCHITECTURE
32 carr road.
buxton.
derbyshire.
sk17 6wf.
h: 01298 26062
m: 07794 400237



BAR 01

PROPOSED BAR