EXISTING EAST ELEVATION & SITE LEVELS

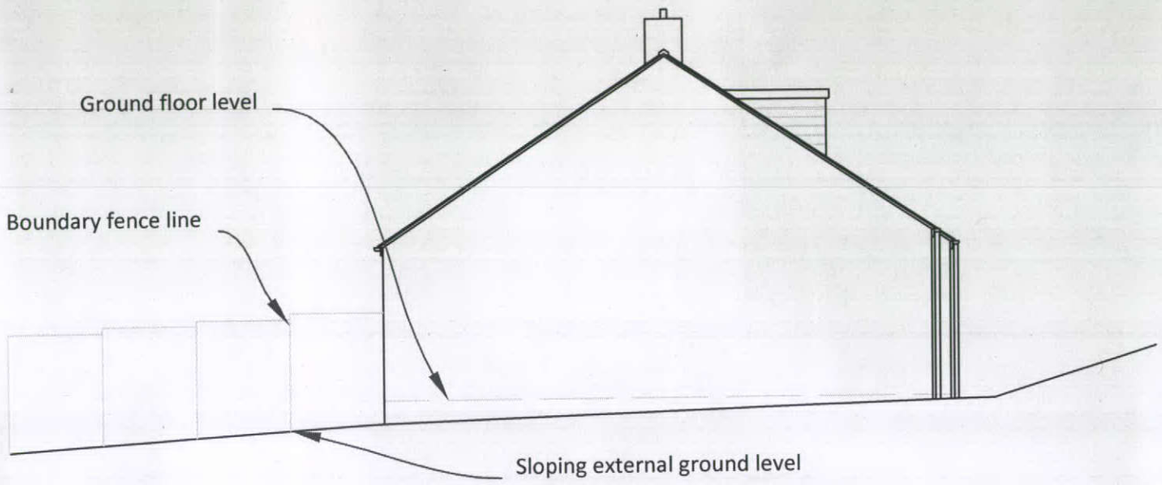

PROPOSED EAST ELEVATION

HPK/2013/0193
RECEIVED
09 APR 2013

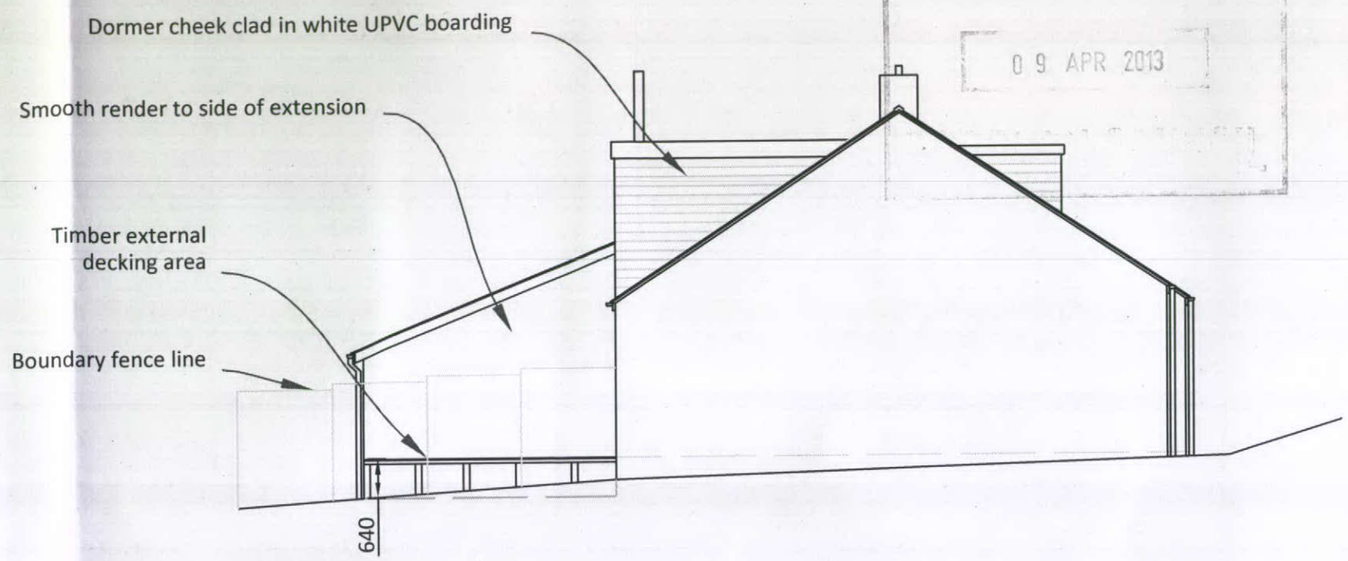

CROSS SECTION 1:100

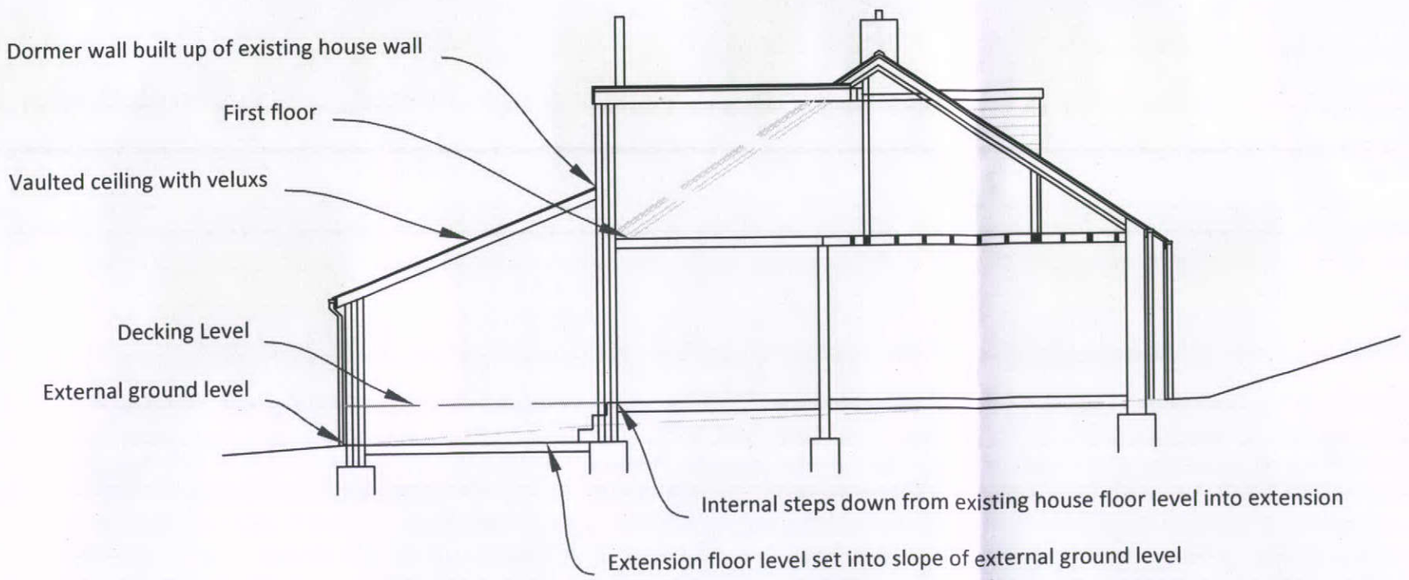

Elevation & Section

Side & Rear Extension & Rear Dormer
51 Horsefair Avenue
Chapel-en-le-Frith
SK23 9SQ

Scale - 1:50 @ A3
Drawn By - EH
Date - 04/2013

Rev	Description	Date

DRAWING REF: HF/P/02

Plans & Design
Emma Hall MBEng BA hons
www.plansanddesign.co.uk
07912 845 210