THIS DRAWING IS NOT TO BE COPIED OR REPRODUCED
WITHOUT THE PRIOR WRITTEN CONSENT OF PLANMART LTD.

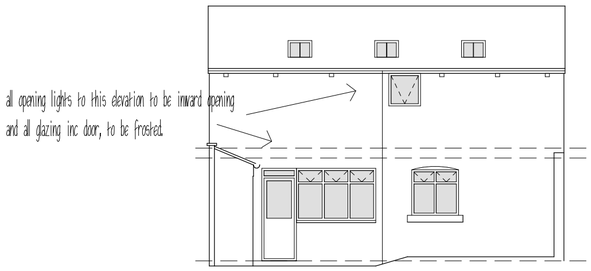

PROPOSED WEST ELEVATION

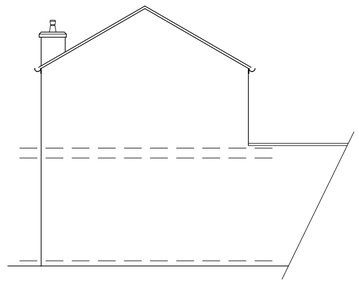

PROPOSED NORTH ELEVATION

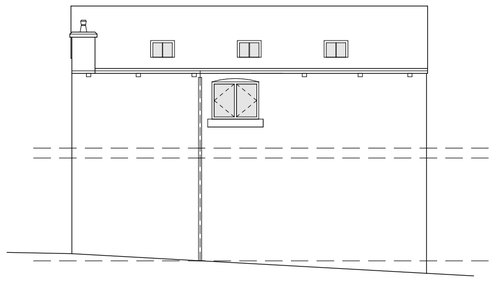

PROPOSED EAST ELEVATION

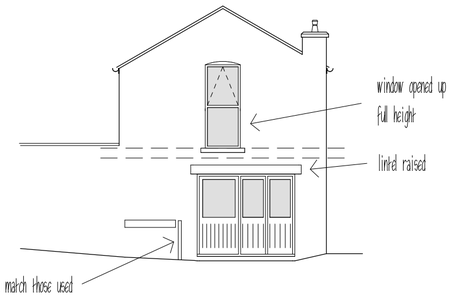

PROPOSED SOUTH ELEVATION

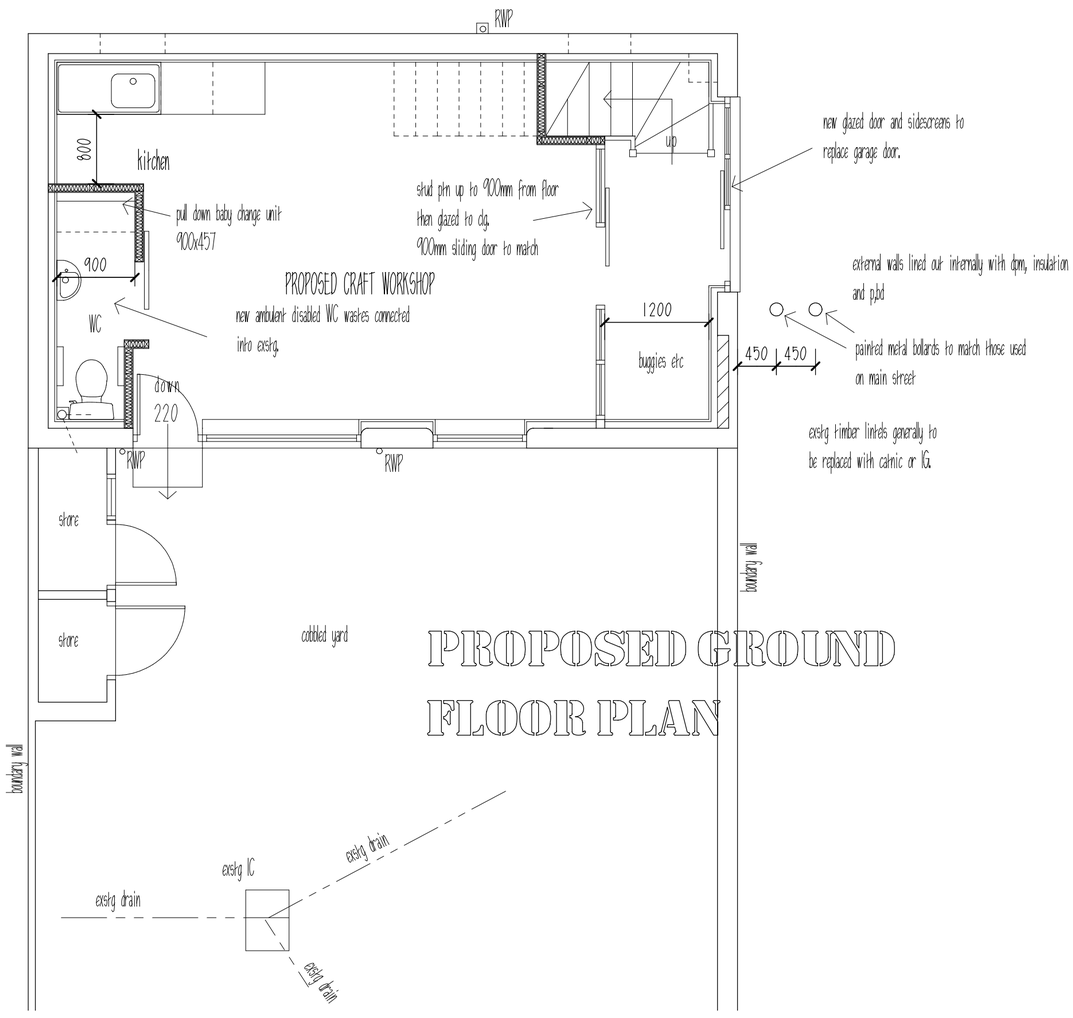

PROPOSED GROUND FLOOR PLAN

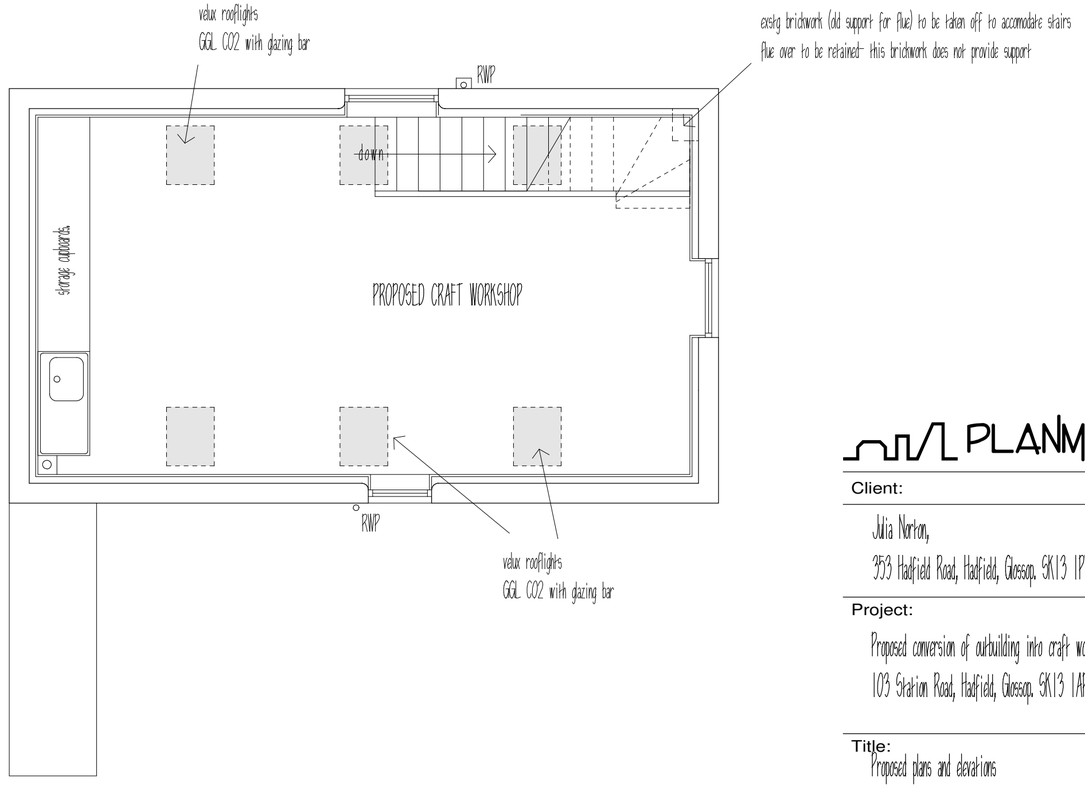

PROPOSED FIRST FLOOR PLAN

PLANMART

Client:

Julia Norton,
353 Hadfield Road, Hadfield, Glossop. SK13 1PX.

Project:

Proposed conversion of outbuilding into craft workshop at
103 Station Road, Hadfield, Glossop. SK13 1AR.

Title:
Proposed plans and elevations

Scale: 1:50 and 1:100 A2 sheet.	
Drawn: MH	Date: Feb 2013
Project no.: 2485	Drawing no.: 2485-2

PLANMART LIMITED
53A High St. West, Glossop,
Derbyshire SK13 8AZ.
Tel: 01457 863153 E mail: planmart@btconnect.com