HPK/2013/0153

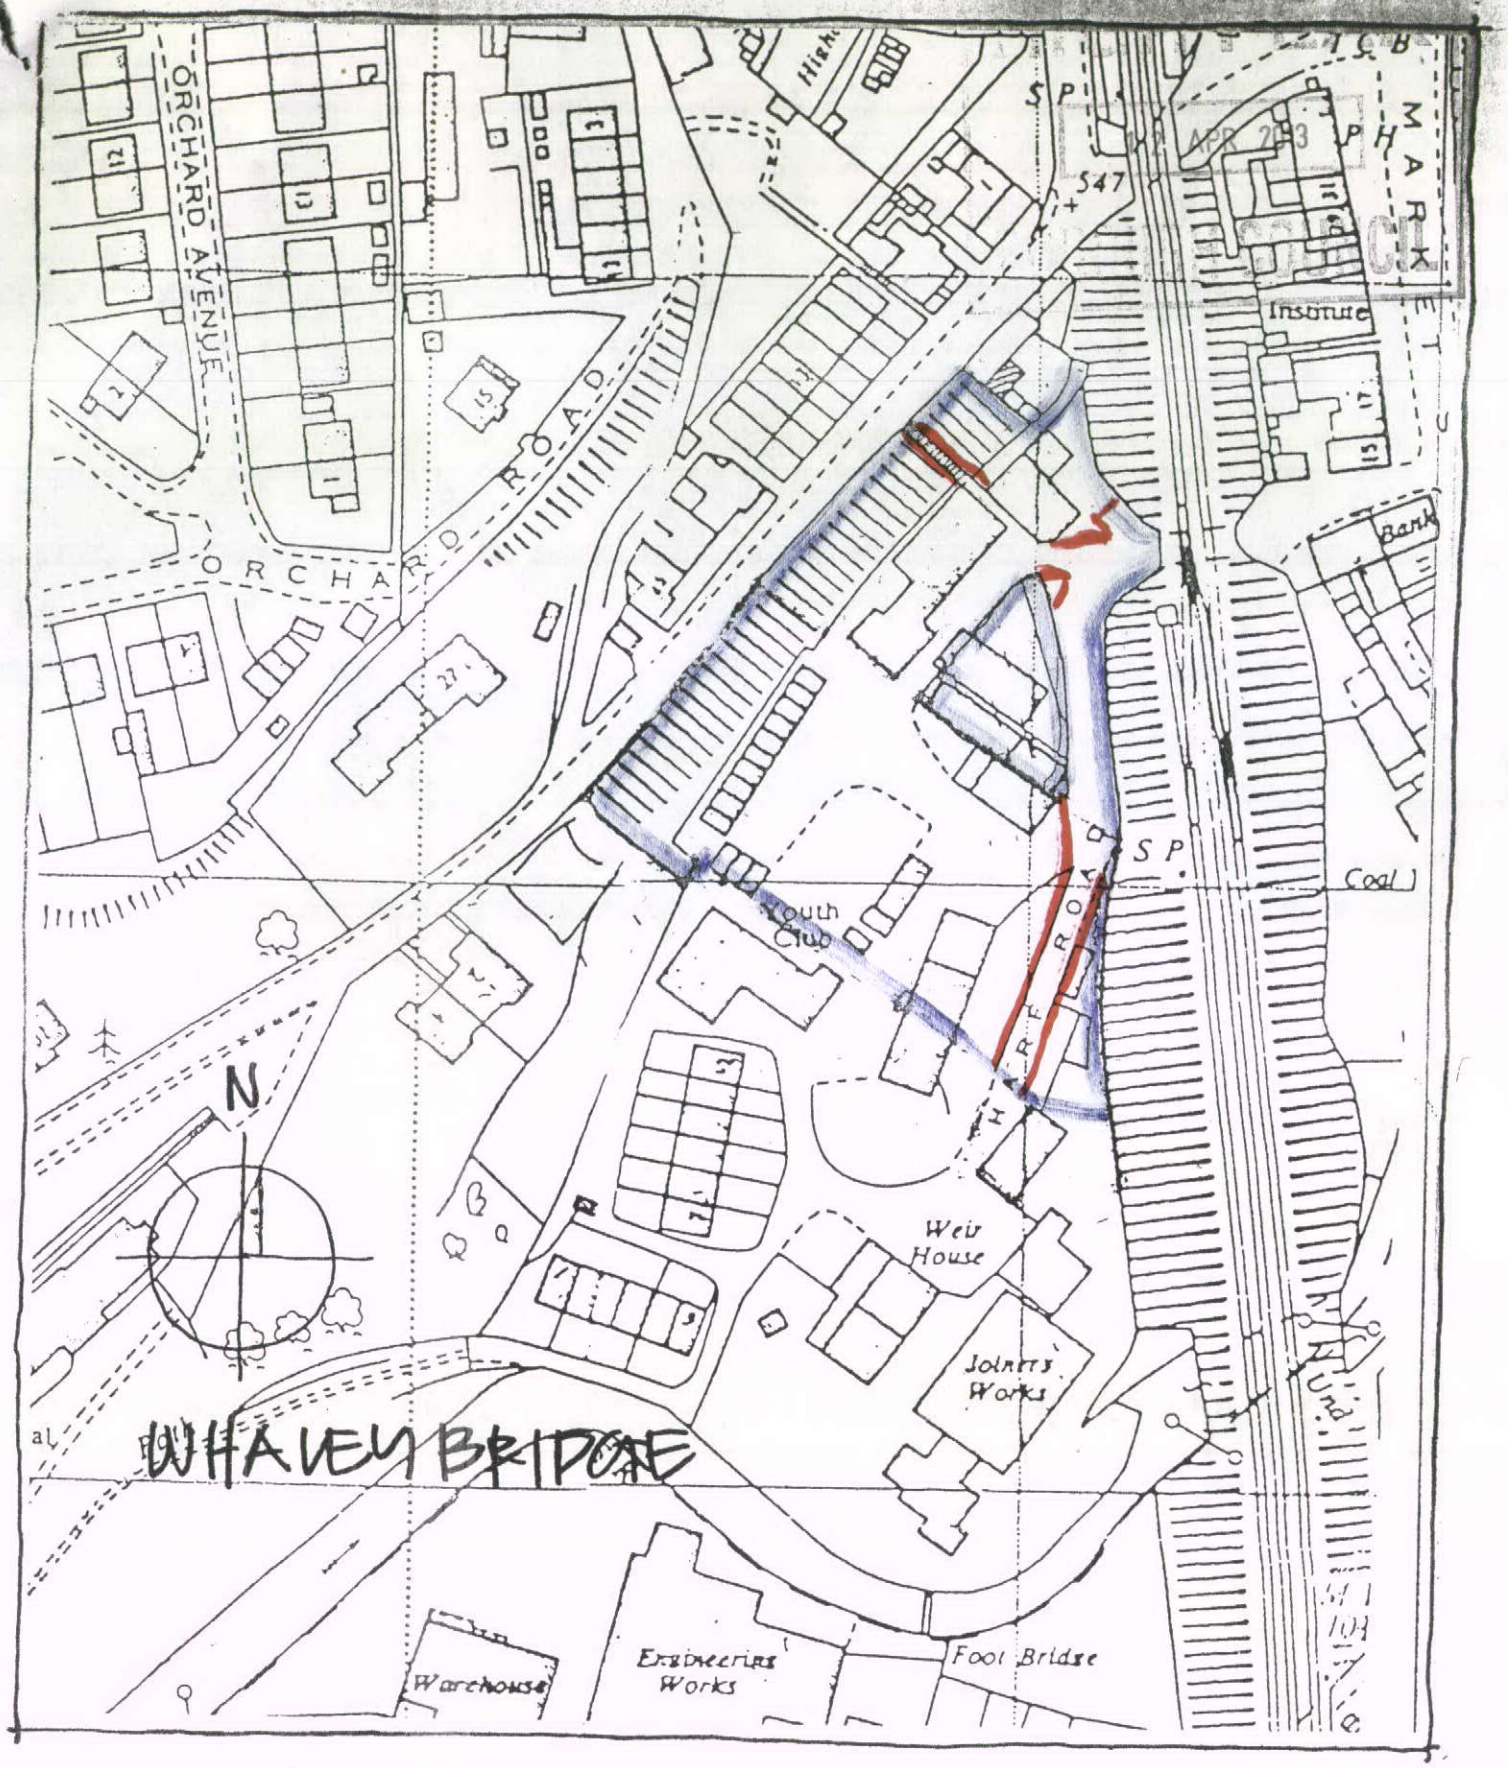

SITE AT WHALEY BRIDGE			
LOCATION PLAN			
1:1250	140500	MT	