
HPK/2013/0095
15 APR 2013
COUNCIL

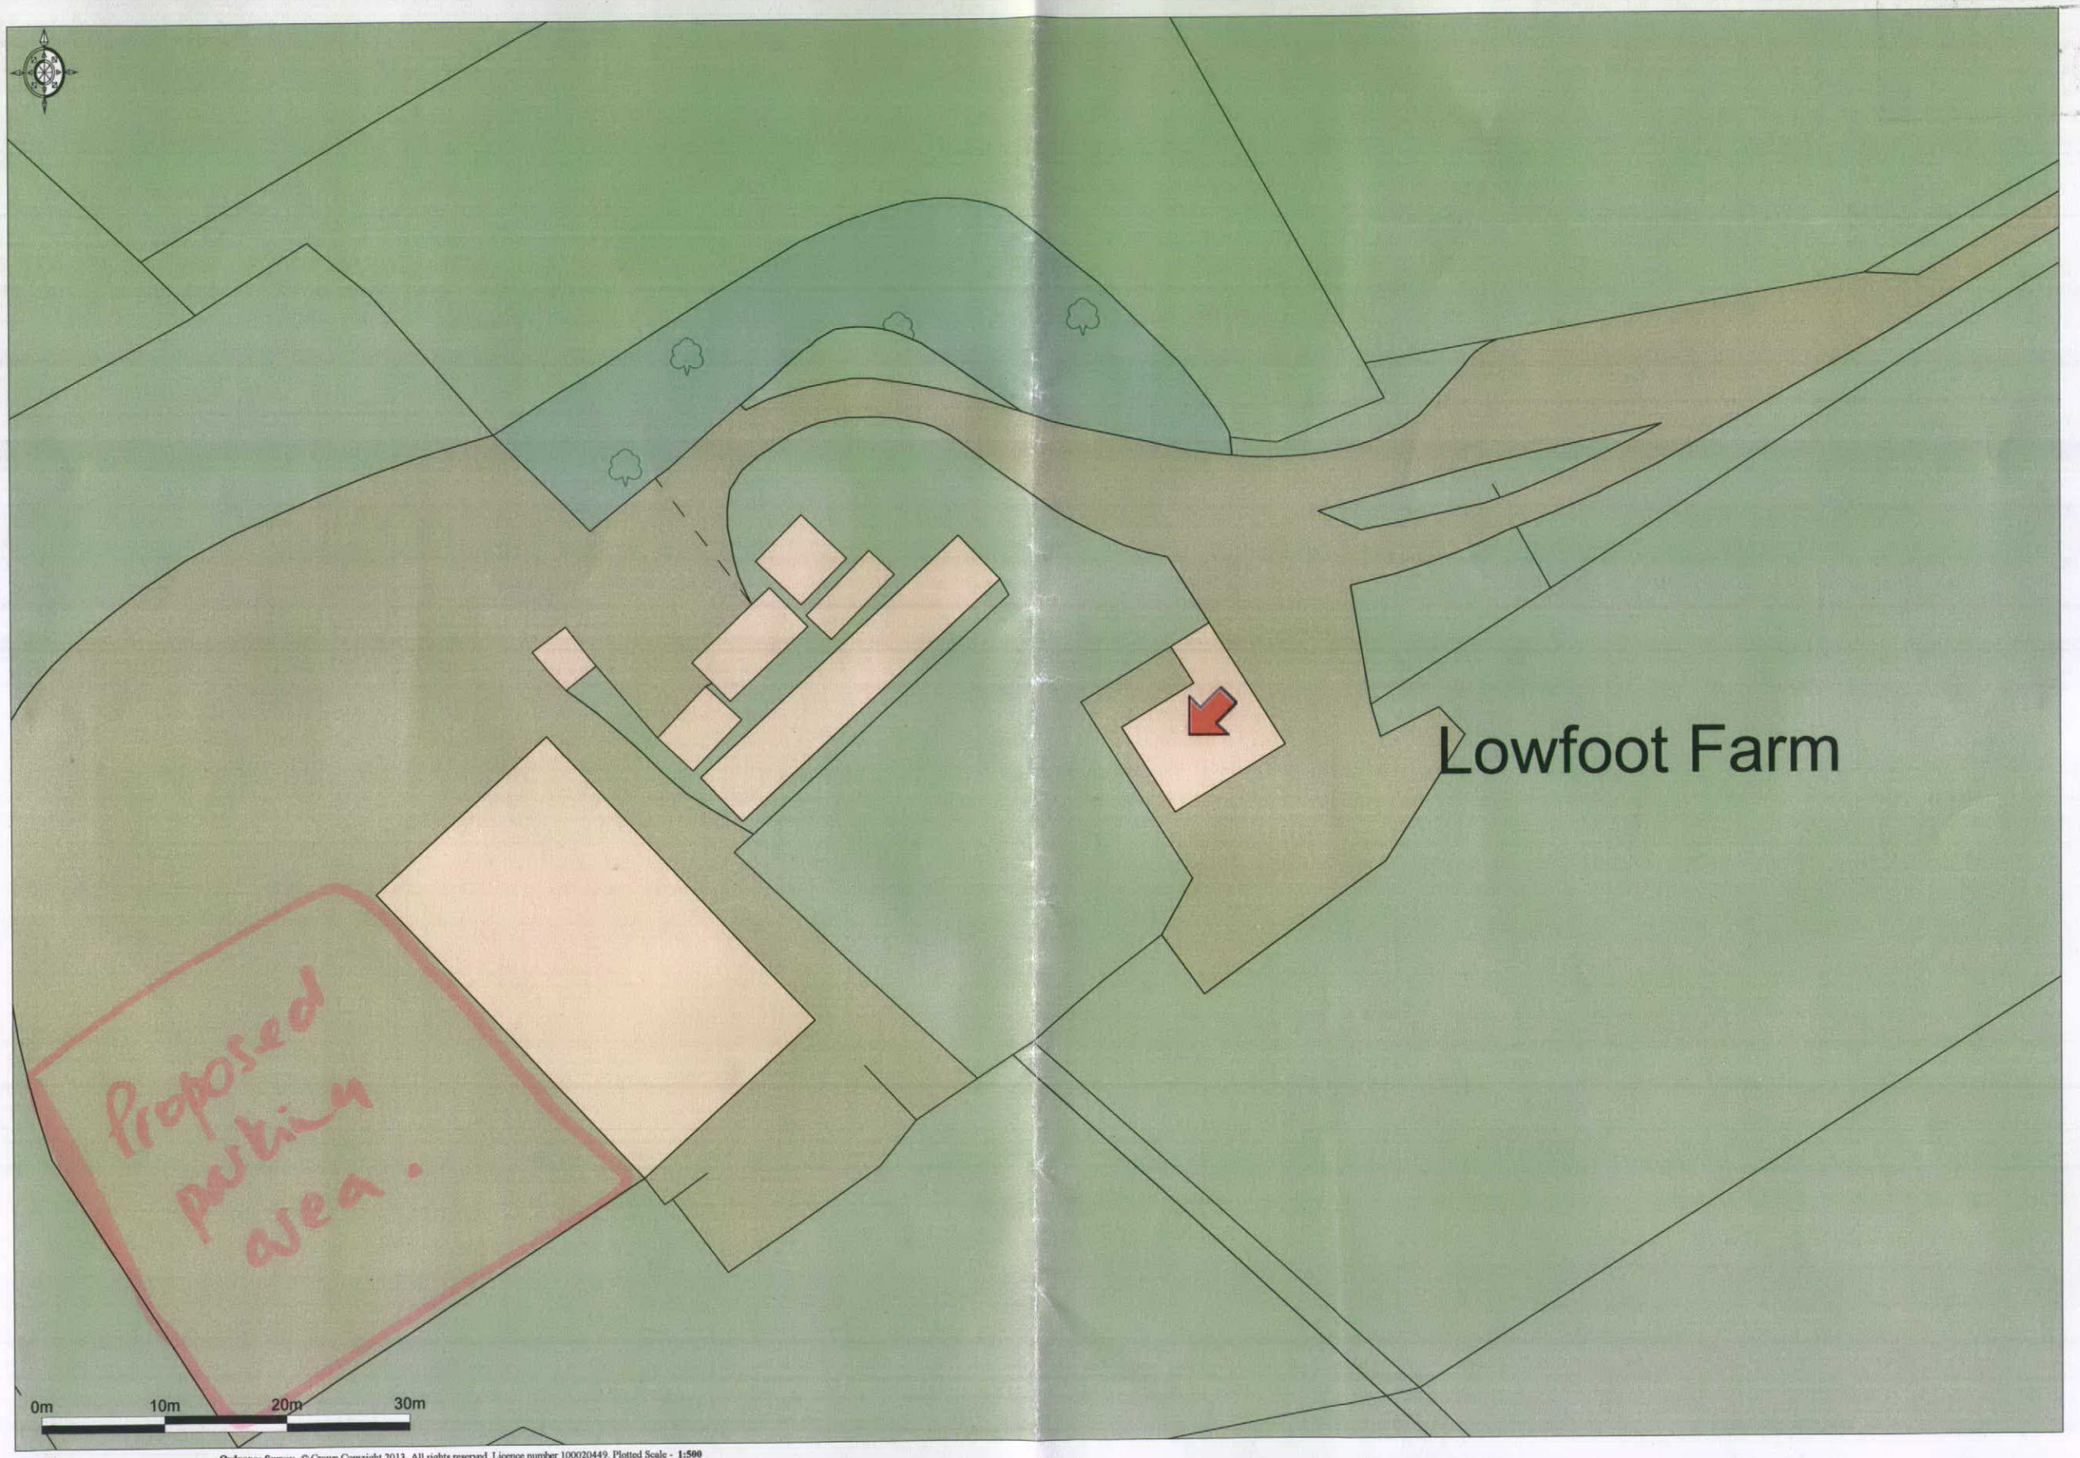

Ordnance Survey © Crown Copyright 2013. All rights reserved. Licence number 100020449. Plotted Scale - 1:500
Promap®